


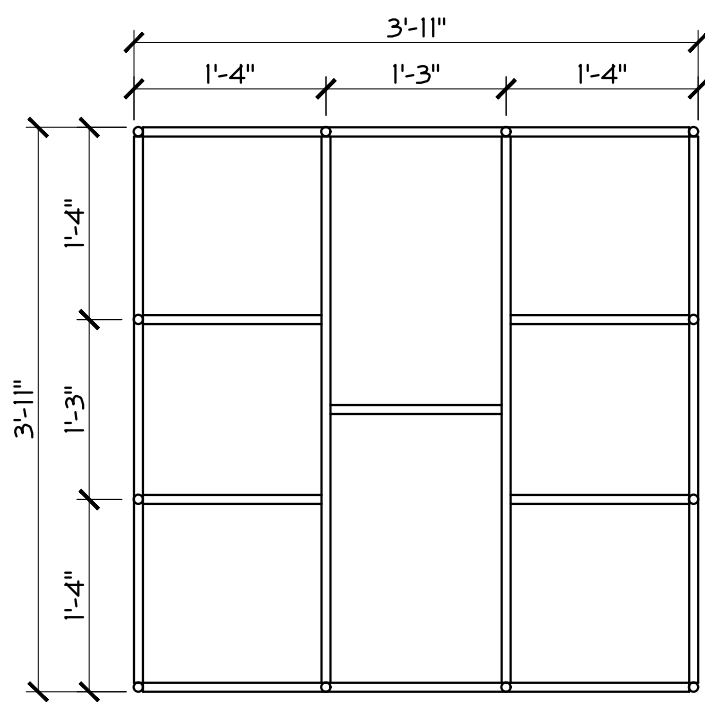


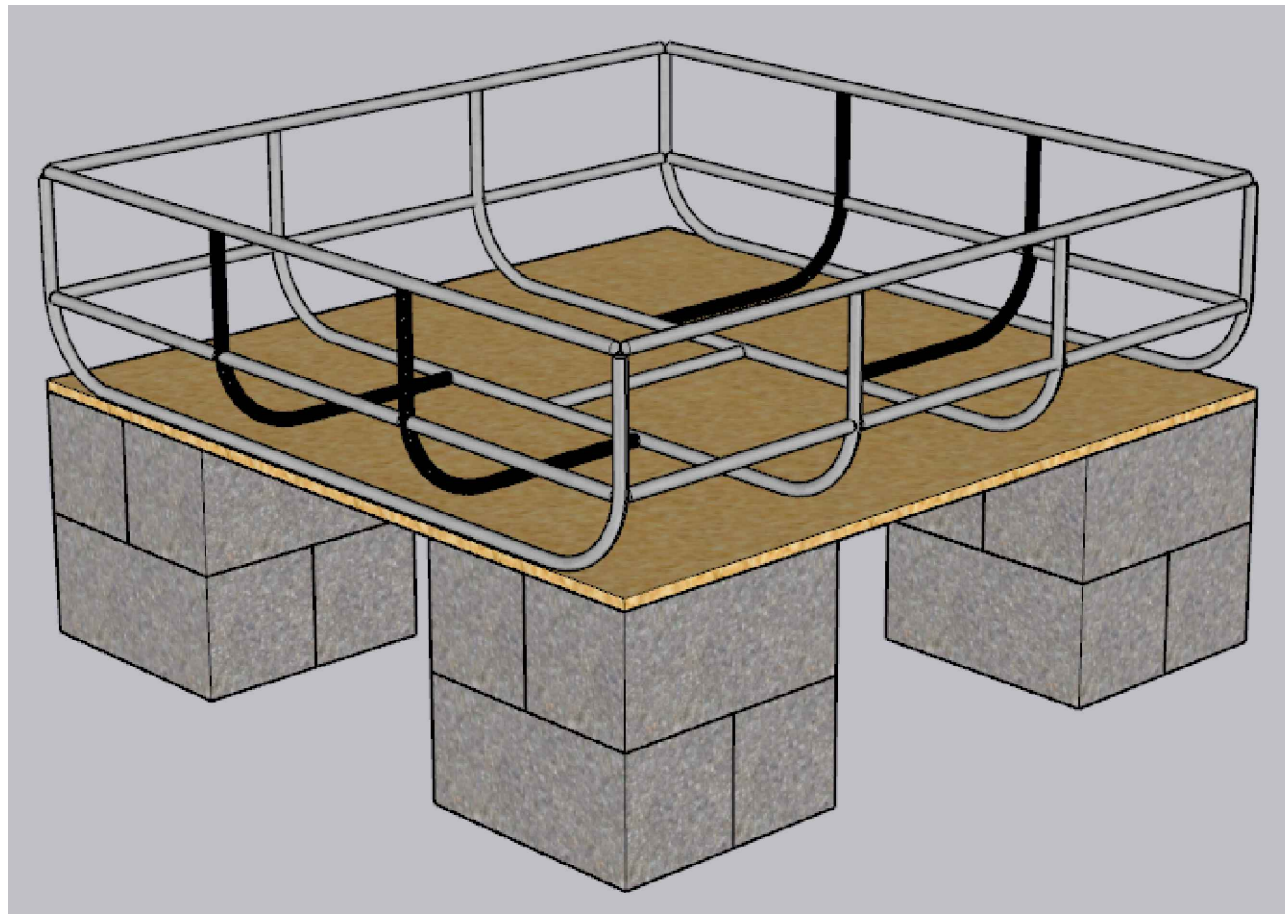


4 MEDIA BED PLAN
A1 SCALE: 1/2" = 1'-0"

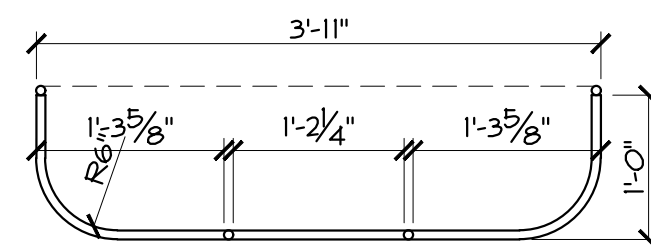


5 MEDIA BED SECTION
A1 SCALE: 1/2" = 1'-0"

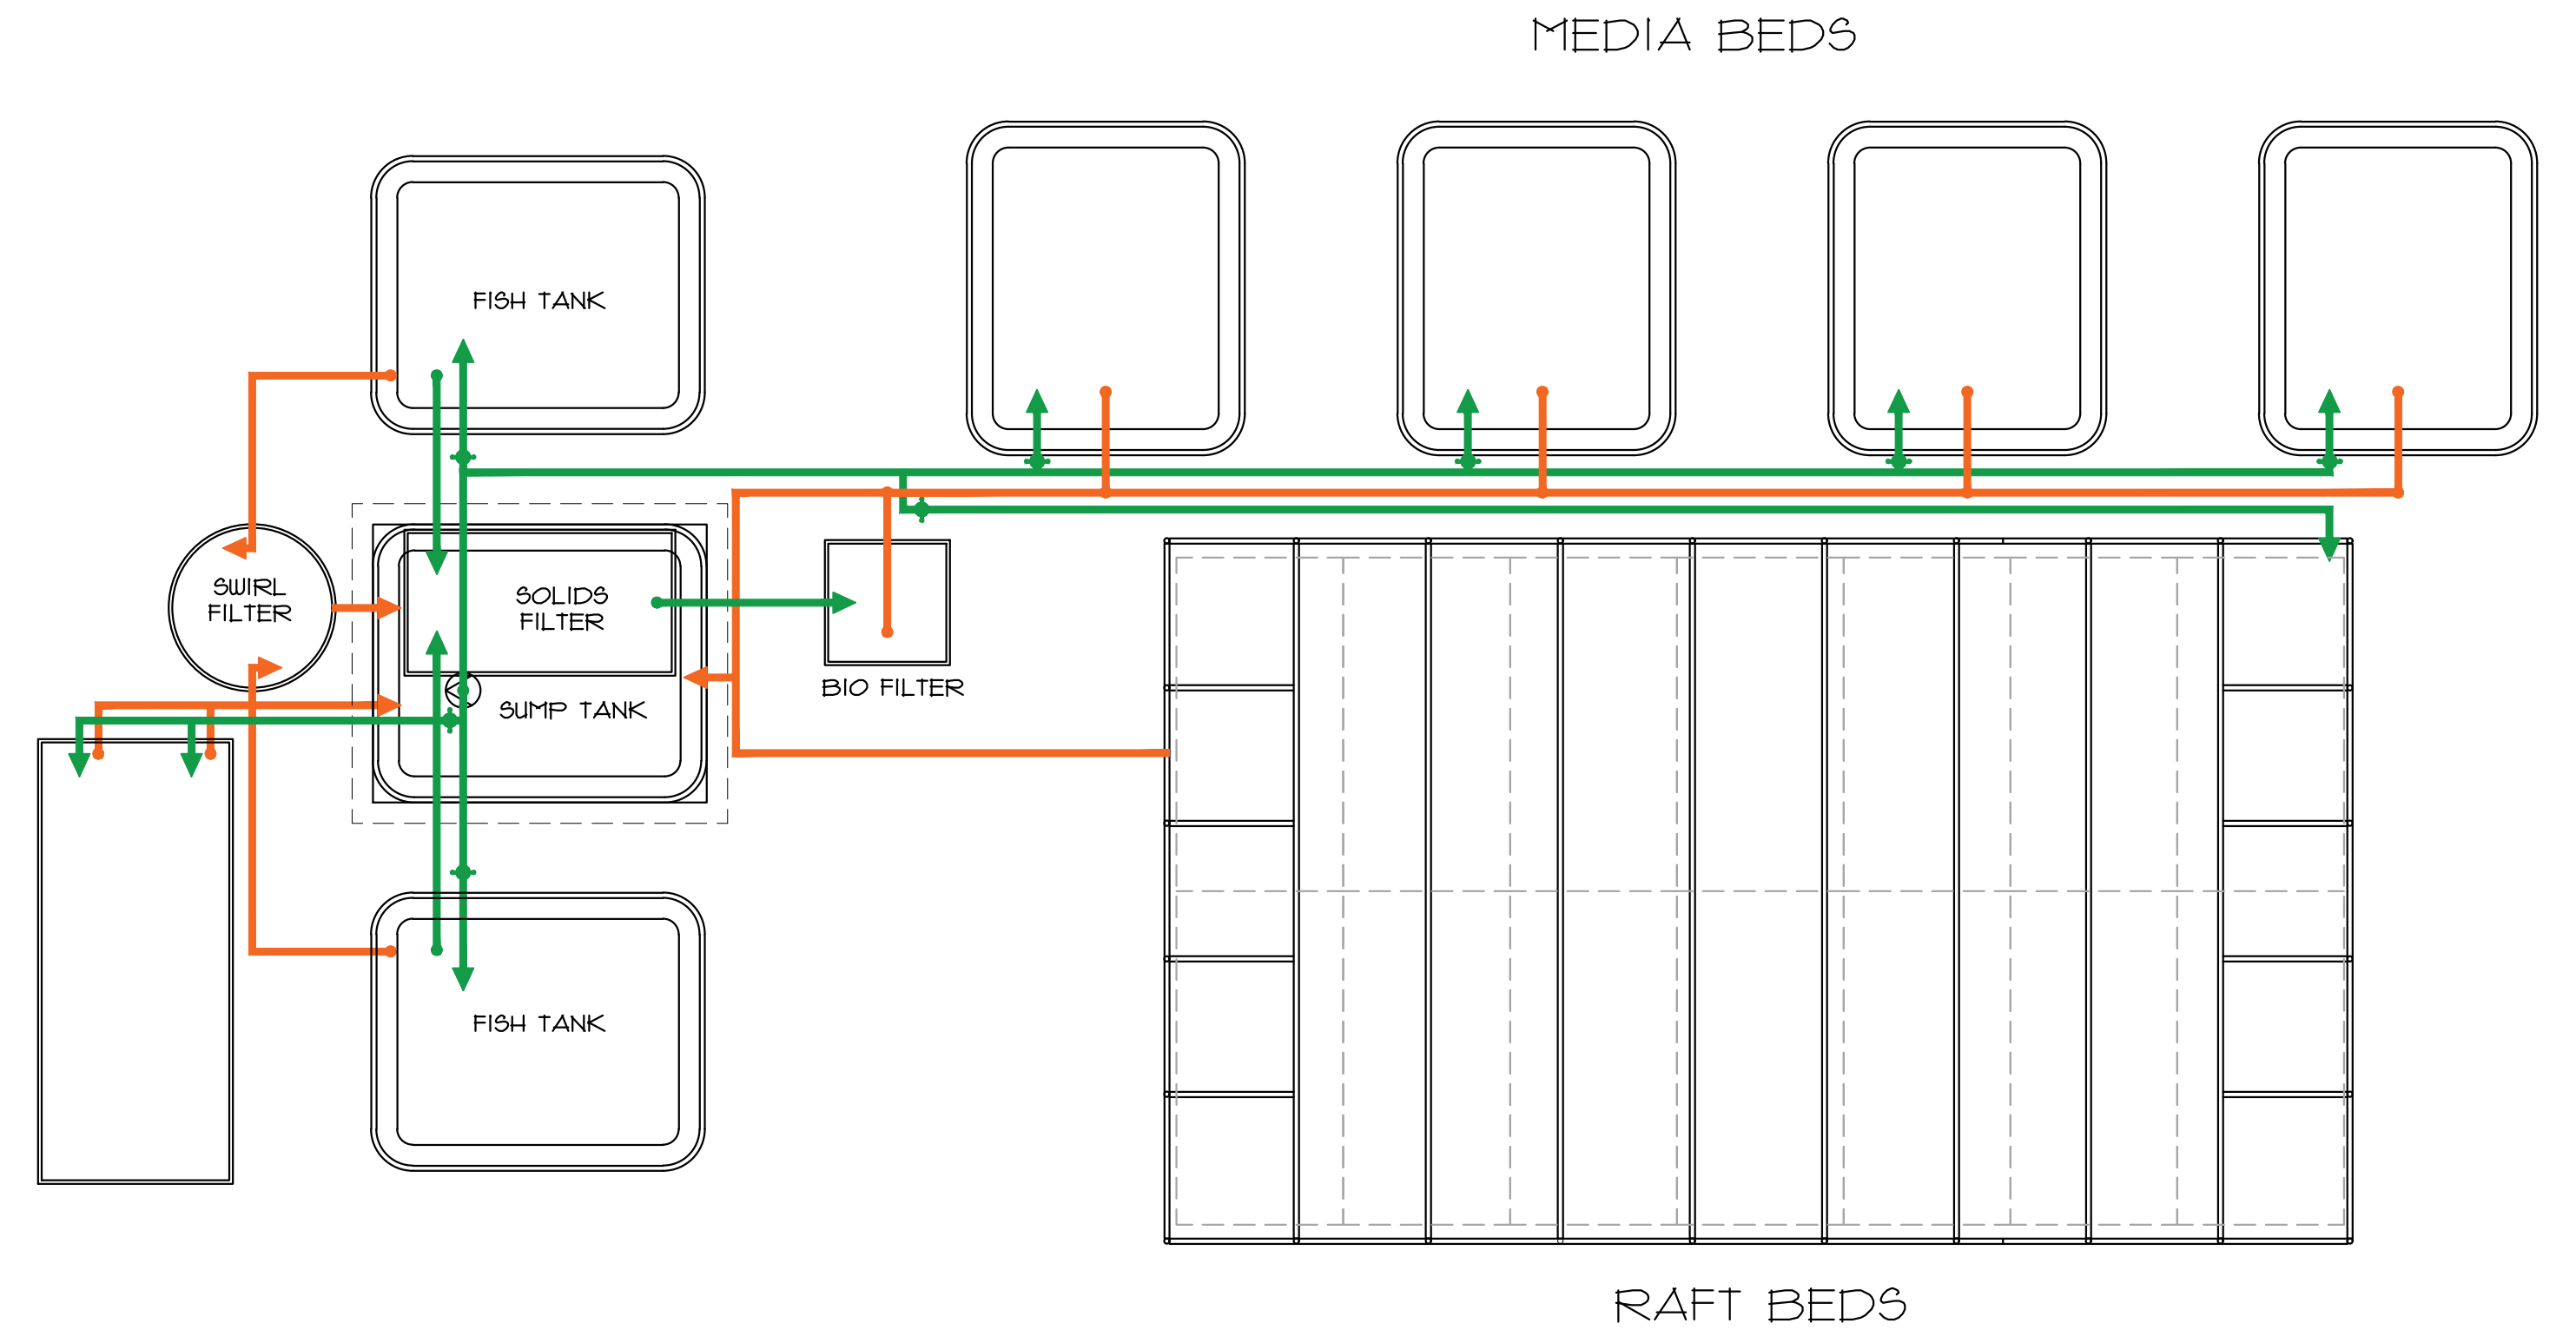


1 SYSTEM LAYOUT
A1 SCALE: 1/2" = 1'-0"

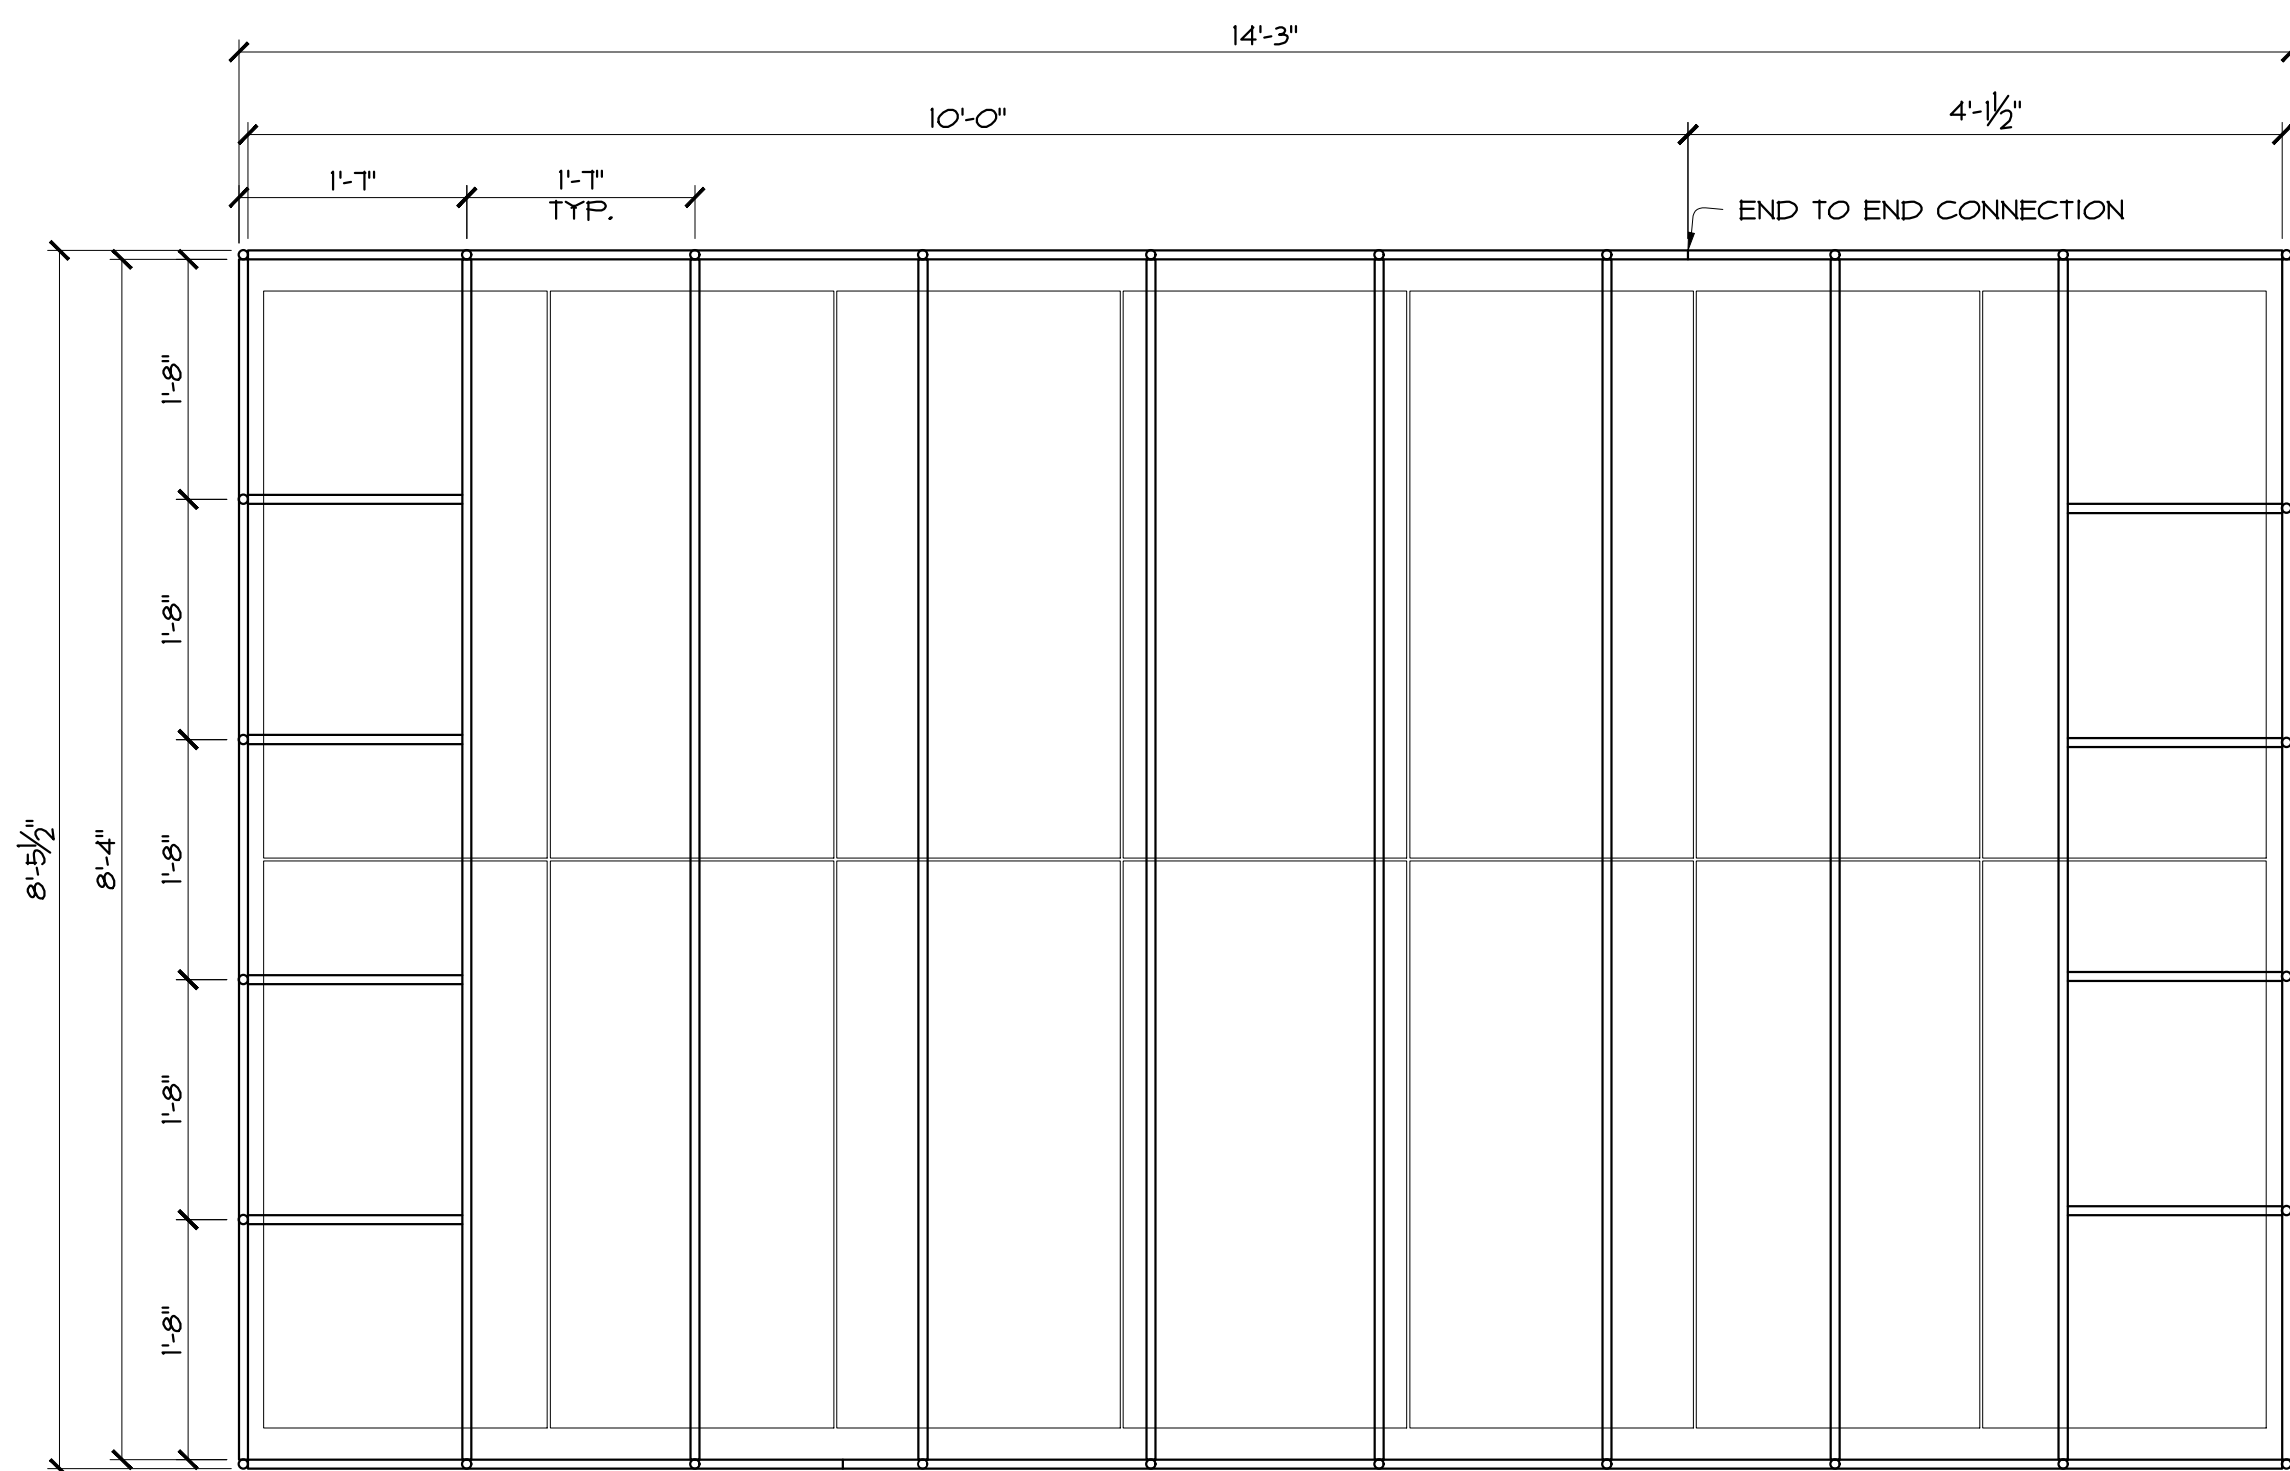

2 RAFT BED PLAN
A1 SCALE: 3/4" = 1'-0"

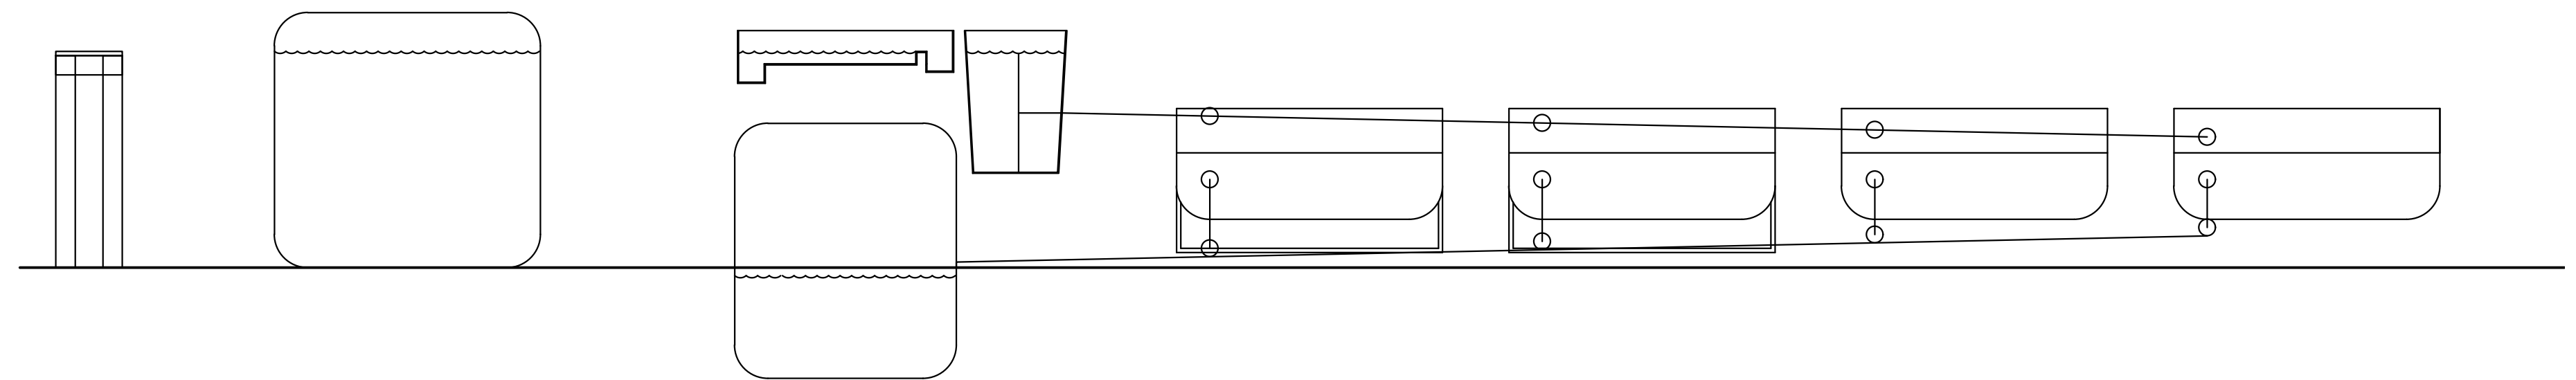

1 SYSTEM SECTION
A1 SCALE: 1/2" = 1'-0"

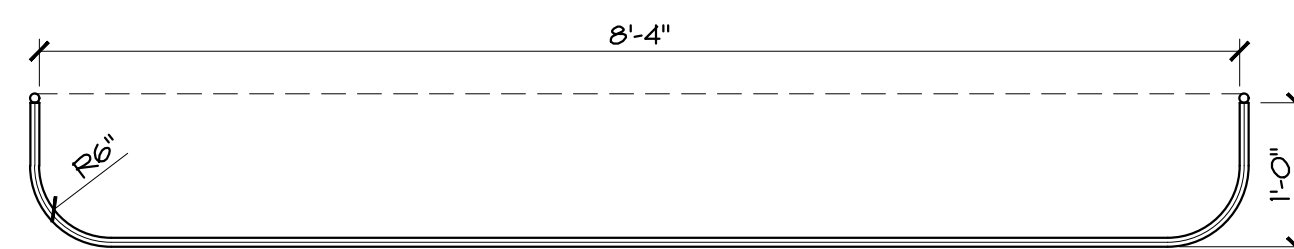

3 RAFT BED SECTION
A1 SCALE: 3/4" = 1'-0"