

WATER PERMIT NO. 5828-3

Phone: 352-5717

Name of Applicant: Harry Oxandaburu

Post Office Address: RR 5, Box 159, Huron SD 57350

Amount of Water Claimed: 0.15 cfs (65 gpm) Total Acres: NA

Source of Water Supply: groundwater (1 well)

Water to be used for: industrial purposes County: Beadle

Location: West side of Huron

PRIORITY Date Received: 5-2-94 Fee: \$150.00

Corrected Application Received: 6-14-94 Period of Annual Use: Jan 1 - Dec 31

Remarks: for use in a animal transport trailer wash facility

Diversion Point: SW 1/4 SW 1/4 Sec 34-T111N-R62W

Land to be Irrigated: _____

		34			
	⊗				

Well Log: Driller: unknown Licensed: YES ____ NO ____

Depth of Well: 1050 feet REMARKS: well was drilled in late 1950's

or early 1960's

Type of Map: aerial photo Prepared By: Elmer M. Ward Reviewed and the Number

Assigned on: 6-14-94 By: Karen Schlaak


FORM 2: Application for uses other than irrigation

(type or print)

Mail to:

Water Rights Division
Joe Foss Building
523 E Capitol
Pierre SD 57501-3181
605 773-3352

No. 5828-3 Hydrologic Unit 10160006090
Basin James River
Newspaper Huron Daily Plainsman
(office use only)

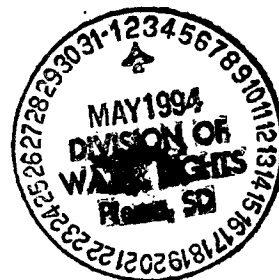

Application For Permit To Appropriate Water Within The State Of South Dakota

Check use of water:

☐ Municipal ☐ Suburban Housing ☐ Recreational ☐ Institutional
☐ Rural Water System ☐ Commercial ☐ Fish & Wildlife ☐ Geothermal Heat
☐ Domestic (over 18 gpm) ☒ Industrial ☐ Other Animal Transport Trailer Wash Facility

Type of Application: ☒ New ☐ Vested Right (Use predates Mar 2, 1955) ☐ Future Use Reservation
(check one) ☐ Place to Beneficial Use Water Reserved by Future Use Permit No. _____
☐ Amendment/Correction to Permit No. _____

Description of amendment/correction: (i.e. change diversion point(s), add diversion point(s), change use, etc.) _____

- Name of Applicant Harry Oxandaburn Phone 352-5717
(check one) ☒ Owner ☐ Tenant/lessee
Mailing Address RR. 5 Box 159 Huron State S.D. 57350
(Street, RR, or Box) (City) (Zip Code)
- Amount of water claimed 0.15 *CFS or 65 ~~LESS THAN 45~~ GPM ***AF
(*Cubic Feet per Second) (**Gallons per Minute) (**Acre Feet - storage capacity of dam/dugout or annual use if applicable)
- Source of water supply Artesian Well
- Location of point of diversion (example - 3 wells in SW1/4 NE1/4 section 12-T104N-R53W) 580' East and 3,980'
South of the NW corner of Sec. 34-111-62 (SW1/4 SW1/4)
County Beadle
- County or counties where water will be used Beadle
- Annual period during which water is to be used year around Jan 1-Dec 31
- Give a description of the project. When available include any preliminary engineering report or other reports or information that will help explain the project. (Attach sheet if more space is needed)

Animal Transport Trailer Wash Facility

NAWMS PERMIT TO BE OBTAINED FROM DENR

NEAREST EXISTING WELL IS APPROX 1000 SOUTH OF THE WELL.

THIS IS AN APPLICATION FOR AN EXISTING WELL. NO WELL LOG AVAILABLE.
Attachments: Attach Form 2A if diversion is from a well or dugout, or if storage of water is proposed. Attach map and any other technical information. (see instructions)

STATE OF SOUTH DAKOTA)

County of BEADLE)^{SS}

I, HARRY OXANDABURN, the applicant, certify that I have read this application, have examined the attached map and that the matters stated are true and that I intend, and am able to complete the necessary construction.

Signed Harry OxandaburnSubscribed and sworn to before me this 26th day of APRIL 19 94

MY COMMISSION
7-92 EXPIRES MARCH 3, 2002

Notary Public

Supplemental Information

(type or print in ink)

*This well was drilled
in the late 1950's
or early 1960's*

1. Well Information - Proposed Construction

- a) Drill Hole Diameter 4 in. Depth 1050 Feet
b) Casing Type COPPER Diameter 4 in. Thickness UNKNOWN
c) Screen Type UNKNOWN Diameter UNKNOWN Thickness UNKNOWN
d) Gravel Pack Thickness UNKNOWN Length of Gravel Pack UNKNOWN
e) Depth to Top of Water Bearing Material UNKNOWN
f) Depth to Water (ground surface to water level) UNKNOWN
g) Distance to nearest existing domestic well:

On applicants property _____ On property owned by others 1/2 mile SE

2. Dugout Information

- a) Surface Dimensions _____ Depth _____
b) Depth to water (ground surface to water level) _____

3. Water Storage Dams

If the proposed water use system contains one or more storage dams, please furnish the information requested below for each dam. The locations of the dams need to be shown on the map submitted with the application.

- a) If a private engineering firm or government agency was involved in the design of this dam, please give their name and address:

b) Freeboard _____

c) Crest Width _____

Crest Length _____

d) Height _____

e) Primary Outlet Capacity _____

If pipe, diameter _____

f) Secondary Spillway Capacity _____

Spillway Width _____

g) X & Y Slope


Upstream _____

Downstream _____

h) Surface Area of Impoundment _____

i) Storage _____ Acre Feet

j) Drainage Area Above Dam _____ Acres

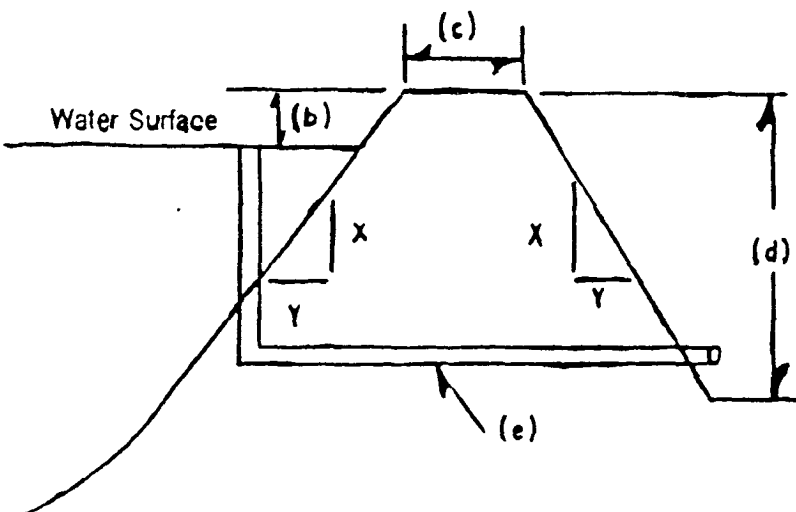

**SOUTH DAKOTA
WATER PERMIT NO. 5828-3**

Date of first receipt of application May 2, 1994.

Date of return to applicant for corrections, amendments or changes May 18, 1994.

Date of receipt of corrected application June 14, 1994.

The Chief Engineer, on behalf of the Water Management Board, issues Water Permit No. 5828-3 to Harry Oxandaburu, RR 5, Box 159, Huron SD 57350 authorizing the construction of the water use system and the placing of water to beneficial use subject to the following limitations, conditions and qualifications:

1. Water Permit No. 5828-3 appropriates 0.15 cubic feet of water per second (65 gallons per minute) from one well (Dakota Formation) 1050 feet deep located in the SW 1/4 SW 1/4 Section 34-T111N-R62W.
2. The water appropriated shall be used for the purpose of supplying an animal transport trailer wash facility and may not exceed the amount of water needed for beneficial use for industrial use purposes.
3. The water is to be used during the following described annual period: January 1 - December 31.
4. The date of approval of Permit No. 5828-3 is August 12, 1994.
5. The date from which applicant may claim right is May 2, 1994.
6. One-fifth of the construction is to be completed on or before February 12, 1997.
7. All construction is to be completed on or before August 12, 1999.
8. Water is to be put to beneficial use on or before August 12, 2003.
9. Water rights obtained in compliance with the laws of the State of South Dakota may not be unlawfully impaired by this appropriation.

QUALIFICATIONS

1. The well approved under this Permit will be located near domestic wells and other wells which may obtain water from the same aquifer. The well owner under this Permit shall control his withdrawals so there is not a reduction of needed water supplies in adequate domestic wells or in adequate wells having prior water rights.
2. Approval of this Permit is subject to review and approval of plans and specifications for the waste management system by the Division of Environmental Regulation prior to construction. The plans and specifications shall be prepared by a person who is registered as a professional engineer pursuant to SDCL 36-18.

(continued)

3. The well approved under this Permit shall be valved and the flow reduced to the amount needed or to a minimum when not being used. If this well is abandoned or the Permit cancelled, the well must be plugged in accordance with Water Management Board Rules, Chapter 74:02:04.

WATER MANAGEMENT BOARD

By: 
John Hatch, Chief Engineer
Water Rights Division
Department of Environment and Natural Resources

OCT 28 1994
date

RECEIPT

414197

Division of Water Rights

South Dakota Department of Environment and Natural Resources

Pierre, June 14, 19 94

RECEIVED OF Harry Oxandaburu, RR 5, Box 159, Huron SD 57350

the following amount in fees for services rendered as provided for by law:

Fee for Application for Permit No. <u>582B-3</u> to Appropriate Water, to construct and to put water to beneficial use _____	100	00
Fee for Application for Permit No. _____ to Appropriate Water, for Future Use _____		
Fee to retain Future Use Permit No. _____ after period of seven years.		
Fee for Inspecting Constructed Works, confirming beneficial use and issuing Water License No. _____		
Fee for Filing Transfer Form _____		
Fee for Filing Extension Request _____		
Fee for _____		

(Any Other Work Provided by Law)	Total	100 00

By John Hatch
Chief Engineer
JOHN HATCH

RECEIPT

414159

Division of Water Rights

South Dakota Department of Environment and Natural Resources

Pierre, _____ May 2, 19 94

RECEIVED OF Margaret Oxandaburu, RR 5 Box 159, Huron, SD 57350

the following amount in fees for services rendered as provided for by law:

Fee for Application for Permit No. <u>5828-3</u> to Appropriate Water, to construct and to put water to beneficial use _____	50	00
Fee for Application for Permit No. _____ to Appropriate Water, for Future Use _____		
Fee to retain Future Use Permit No. _____ after period of seven years.		
Fee for Inspecting Constructed Works, confirming beneficial use and issuing Water License No. _____		
Fee for Filing Transfer Form _____		
Fee for Filing Extension Request _____		
Fee for _____		

(Any Other Work Provided by Law)	Total	50 00

By *John Hatch*
Chief Engineer

NOT TO SCALE

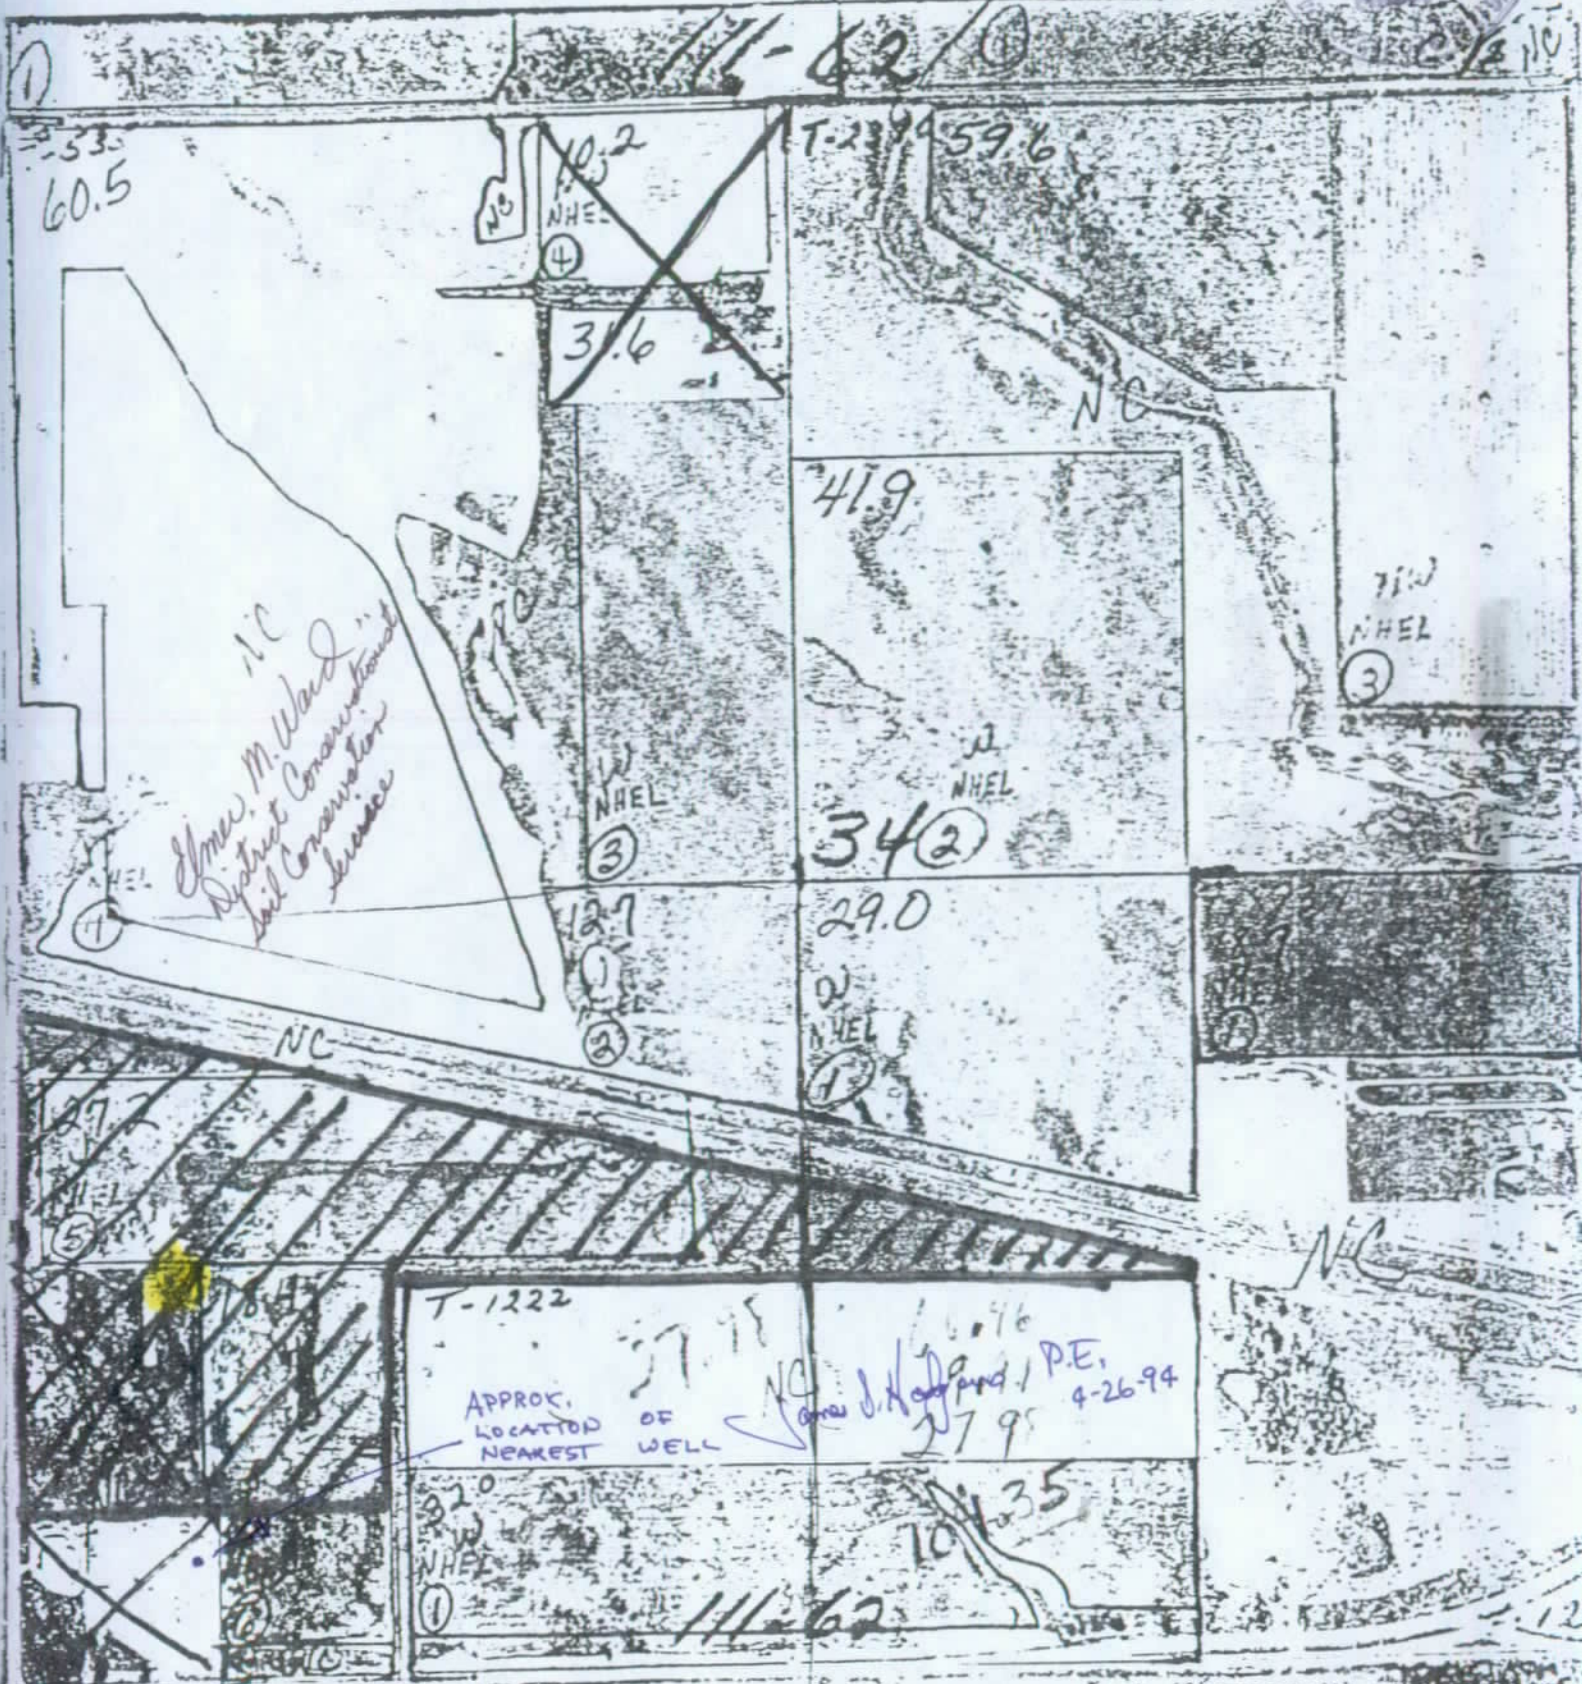


Exhibit B

5828-3



**DEPARTMENT of ENVIRONMENT
and NATURAL RESOURCES**

JOE FOSS BUILDING
523 EAST CAPITOL
PIERRE SOUTH DAKOTA 57501-3181

May 18, 1994

Harry Oxandaburu
RR 5, Box 159
Huron SD 57350

Dear Mr. Oxandaburu:

We received your water permit application on May 2, 1994. The application stated a well log was not available. Enclosed are two Form 2A's, Supplemental Information. On Item No. 1 regarding the well information, please complete as much of the information as possible. At a minimum, we need to know the drill hole diameter and the depth of the well.

Also, the application indicates the amount of water claimed to be less than 45 gallons per minute. Please indicate a specific amount in gallons per minute. The amount should be based on your pump rate.

Upon receipt of the above, further processing of your application will continue. If you have any questions, please contact this office.

Sincerely,

Karen Schlaak

Karen Schlaak
Environmental Scientist
605 773-3352

enclosure

Pump flow rate - 65 gallons per minute



**DEPARTMENT of ENVIRONMENT
and NATURAL RESOURCES**

JOE FOSS BUILDING
523 EAST CAPITOL
PIERRE SOUTH DAKOTA 57501-3181

June 9, 1994

Harry Oxandaburu
RR 5, Box 159
Huron SD 57350

Dear Mr. Oxandaburu:

We have received your response regarding the well information and the pump flow rate for your water permit application. You stated the pump flow rate was 65 gallons per minute (gpm). The filing fee based on the amount of water claimed (65 gpm) is \$150.00. Our records indicate that you have already submitted \$50.00. Please submit an additional \$100.00.

If you have any questions, please contact this office.

Sincerely,

Karen Schlaak

Karen Schlaak
Environmental Scientist
605 773-3352

REPORT ON WATER PERMIT APPLICATION NO. 5828-3
for Harry Oxandaburu
July 11, 1994

Application No. 5828-3 proposes to appropriate 0.15 cfs (65 gpm) from one well approximately 1050 feet deep located in the SW 1/4 SW 1/4 of section 34, T111N R62W in Beadle County. The water is for industrial use in a animal transport trailer wash facility.

AQUIFER - DAKOTA FORMATION (DKOT)

The Dakota Formation is an assemblage of sandstones and shales which attain a maximum thickness of about 320 feet in this area (Schoon, 1971). The aquifer is confined and under artesian conditions. Typically Dakota Formation wells in and around Huron will free flow at the land surface. The Dakota Formation underlies 1250 square miles and contains an estimated 18 million acre feet of recoverable water in storage in Beadle County (Hedges, 1982). The aquifer is areally extensive and exists in the subsurface in all the counties surrounding Beadle County. Ground water movement is basically from west to east but this is somewhat misleading due to the fact that most wells along the James River are free flowing wells and thus alter the potentiometric surface in that area.

The Division of Water Rights monitors one Dakota Formation observation well in Hand County located about 24 miles west of this application. This is observation well HD-87A. Water levels for this well have shown a total decline of about 9 feet since the well was installed. This equates to a little over 1 foot per year average decline in water levels. Also there are records for a Dakota Formation well located within the Huron City Well Field (about 1.5 miles south of this application) which the USGS has been monitoring. These records indicate that the water levels in the Dakota Formation have been declining (Bradford, 1981). However, because of the construction of this monitoring well, the usefulness of the data is suspect. Various authors have described and documented the fact that head pressure of the Dakota Formation has been declining. This has primarily occurred because of the large number of wells which have been allowed to flow to waste or are uncontrolled both below and at the ground surface.


REVIEW OF EXISTING WATER PERMITS/RIGHTS

There is one existing Water Right No. 5489-3 located about 1/2 mile southeast of this application which also obtains water from the Dakota Formation. Interference is not expected to be a concern. Both of these wells have been in use for many years with no apparent problems. Also it appears that both of these wells should be free flowing at the land surface.

CONCLUSIONS

1. Water is available from the Dakota Formation.

2. This well should flow at the land surface. Data filed with the permit application is not clear on this subject. In fact no well log and very little construction information is filed with the application. The data can not be evaluated in terms the well construction standards.
3. Interference should not be a concern. These are existing wells and have been used in the past.
4. The record indicates that water levels have been declining for many years in the Dakota Formation. This has been primarily due to the large number of free flowing wells allowed to flow to waste or that are uncontrolled either above or below ground. The Water Management Board has continued to issue permits from the Dakota Formation even though water levels are declining.
5. Plans and specifications need to be submitted and approved by PSC for handling the wastewater from this facility.

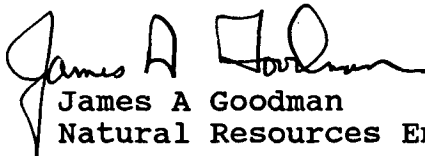
James A Goodman
Natural Resources Engineer

BIBLIOGRAPHY

- Bradford, W.L., 1981, Water Levels in Bedrock Aquifers in South Dakota, USGS, Open File Report 81-627, Huron, SD, 57350.
- Hedges, L.S., et al, 1982, Evaluation of Ground-Water Resources Eastern SD and Upper Big Sioux River, SD and Iowa, for US Army Corps of Engineers, SD DENR, SDGS, Vermillion, SD, 57069.
- Schoon, R.A., 1971, Geology and Hydrology of the Dakota Formation in South Dakota, SDGS RI No. 104, SD DENR, SDGS, Vermillion, SD, 57069.
- Water Rights, 1994, Unpublished Observation Well Data for Dakota Formation, SD DENR, Division of Water Rights, Pierre, SD, 57501.


RECOMMENDATION OF CHIEF ENGINEER FOR WATER PERMIT
APPLICATION NO. 5828-3, Harry Oxandaburu

Pursuant to SDCL 46-2A-2, the following is the recommendation of the Chief Engineer, Water Rights Division, Department of Environment and Natural Resources concerning Water Permit Application No. 5828-3, Harry Oxandaburu, RR 5 Box 159, Huron, SD 57350.

The Chief Engineer is recommending APPROVAL of Application No. 5828-3 because 1) there is reasonable probability that there is unappropriated water available for the applicant's proposed use, 2) the proposed diversion can be developed without unlawful impairment of existing rights, 3) the proposed use is a beneficial use and 4) in the public interest with the following qualifications:

1. The well approved under this Permit will be located near domestic wells and other wells which may obtain water from the same aquifer. The well owner under this Permit shall control his withdrawals so there is not a reduction of needed water supplies in adequate domestic wells or in adequate wells having prior water rights.
2. Approval of this Permit is subject to review and approval of plans and specifications for the waste management system by the Division of Environmental Regulation prior to construction. The plans and specifications shall be prepared by a person who is registered as a professional engineer pursuant to SDCL 36-18.
3. The well approved under this Permit shall be valved and the flow reduced to the amount needed or to a minimum when not being used. If this well is abandoned or the Permit cancelled, the well must be plugged in accordance with Water Management Board Rules, Chapter 74:02:04.

See report on application for additional information.

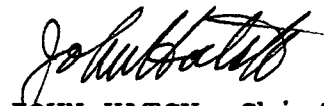

JOHN HATCH, Chief Engineer
July 14, 1994



**DEPARTMENT of ENVIRONMENT
and NATURAL RESOURCES**

JOE FOSS BUILDING
523 EAST CAPITOL
PIERRE SOUTH DAKOTA 57501-3181

**NOTE: TO BE SURE OF PUBLICATION ON
THE CORRECT DATES, CONTACT
THE NEWSPAPER RIGHT AWAY.**

July 19, 1994

Harry Oxandaburu
RR 5 Box 159
Huron, SD 57350

Dear Mr. Oxandaburu:

Water Permit Application No. 5828-3 for industrial use has been examined and found to comply with the South Dakota Water Laws and applicable rules. A notice of hearing has been sent to the Publisher of the Huron Daily Plainsman printed at Huron, SD (Ph # 605-352-6401). For your information, a copy of the notice, the recommendation of the Chief Engineer and a report on the application are enclosed. Please review the notice prior to publication and notify this office, if you have any corrections or questions.

Be sure to contact the above newspaper to authorize publication of your Notice of Hearing and to arrange for payment. Early contact with the paper can eliminate delays. The publisher has been instructed to publish your notice once each week for two consecutive weeks with the last publication to occur twenty days before the board meeting. The newspaper has been instructed to send us the Proof of Publication. We must receive Proof of Publication before action can be taken on the application.

Sincerely,

Eric Gronlund
Eric Gronlund
Natural Resources Engineer
605 773-3352

enclosures

NOTE: If you plan to contest any part of the Chief Engineer's recommendation, you must file a petition pursuant to the procedures outlined in the attached notice of hearing. The Water Management Board will then consider your concerns during a hearing on the application.



DEPARTMENT of ENVIRONMENT
and NATURAL RESOURCES

JOE FOSS BUILDING
523 EAST CAPITOL
PIERRE SOUTH DAKOTA 57501-3181

July 19, 1994

Huron Daily Plainsman
Box 1278
Huron, SD 57350-1278

ATTENTION: Legal Department

Enclosed is a Notice of Hearing on Application No. 5828-3 to be published twice. Please publish the first notice on July 26, 1994, with the second publication 7 days later.

The APPLICANT MUST VERIFY TO YOU THAT THE NOTICE IS TO BE PUBLISHED, before you make the first publication. Please BILL the APPLICANT for the cost of publication. The APPLICANT is Harry Oxandaburu, RR 5 Box 159, Huron, SD 57350 (Ph # 605-352-5717).

A copy of BOTH publications must be SENT to the WATER RIGHTS DIVISION. IMMEDIATELY return the FIRST publication with the FIRST Transmittal form on the bottom of this page. The first copy is needed to check the publication for errors so any corrections can be made in the second publication. Publication errors can invalidate the public notice and cause the applicant costly delays.

Please be sure the SECOND publication is returned IMMEDIATELY with the enclosed Proof of Publication form. DO NOT WAIT until the end of the month or the billing cycle. No action may be taken on the permit application until proof of publication has been received.

Sincerely,

Eric Gronlund
Natural Resources Engineer
605 773-3352

enclosures

-----CUT HERE-----
FIRST TRANSMITTAL NOTICE TO: Eric Gronlund
Water Rights Division
Joe Foss Building
Pierre SD 57501-3181

No. _____

Date _____

We are in receipt of your letter of _____ enclosing Notice of
Hearing to Appropriate Water by Application No. _____ which was first
published in our issue of _____. ENCLOSED IS A COPY OF THIS
FIRST PUBLICATION.

Name

Newspaper

Instruction to Newspaper - Publish first Notice on July 26, 1994, with the second publication 7 days later. The applicant is responsible for payment.

NOTICE OF APPLICATION NO. 5828-3 to Appropriate Water

Notice is given that Harry Oxandaburu, RR 5 Box 159, Huron, SD 57350 has filed an application for a water permit to appropriate 0.15 cubic feet of water per second (65 gallons per minute) from one well (Dakota Formation) 1050 feet deep located in the SW 1/4 SW 1/4 Section 34-T111N-R62W. The water is for industrial use in an animal transport trailer wash facility.

Pursuant to SDCL 46-2A-2, the Chief Engineer recommends APPROVAL of Application No. 5828-3 because 1) unappropriated water is available, 2) existing rights will not be unlawfully impaired, 3) it is a beneficial use of water, and 4) it is in the public interest. In accordance with SDCL 46-2A-23, the chief engineer will act on the application, as recommended, unless a petition is filed opposing the application or the applicant files a petition contesting the chief engineer's recommendation. If a petition opposing the application or contesting the recommendation is filed, then a hearing will be scheduled and the Water Management Board will consider the application. Notice of the hearing will be given to the applicant and any person filing a petition.

Any person interested in opposing or supporting this application or recommendation must file a written petition with BOTH the applicant and chief engineer. The applicant must file a petition if contesting the chief engineer's recommendation. The Chief Engineer's address is "Water Rights Division, Foss Building, 523 E Capitol, Pierre SD 57501 (605 773-3352)" and the applicant's mailing address is given above. A petition filed by either an interested person or the applicant must be filed by August 12, 1994.

The petition may be informal, but must include a statement describing the petitioner's interest in the application, the petitioner's reasons for opposing or supporting the application, and the signature and mailing address of the petitioner or the petitioner's legal counsel, if legal counsel is obtained. Contact Eric Gronlund at the above Water Rights Division address to request copies of information pertaining to this application. Robert E. Roberts, Secretary, Department of Environment and Natural Resources.

PROOF OF PUBLICATION

STATE OF SOUTH DAKOTA)
County of Beadle) ss



I, Mary B. Walz

certify that the attached printed Notice was
taken from the Huron Plainsman

printed and published in Huron

County of Beadle and State of

South Dakota. The notice was published in
the newspaper on the following two dates:

July 26, 1994

August 2, 1994

Cost of Printing: \$72.30

Mary B. Walz
(Signature)

Business Manager
(Title)

August 2, 1994
(Date Signed)

F.P. 7-26-94 L.P. 8-2-94
NOTICE OF APPLICATION
NO. 5828-3
TO APPROPRIATE WATER

Notice is given that Harry Oxandaburu, RR 5, Box 159, Huron, SD 57350 has filed an application for a water permit to appropriate 0.15 cubic feet of water per second (65 gallons per minute) from one well (Dakota Formation) 1050 feet deep located in the SW 1/4 SW 1/4 Section 34-T111N-R62W. The water is for industrial use in an animal transport trailer wash facility.

Pursuant to SDCL 46-2A-2, the Chief Engineer recommends APPROVAL of Application No. 5828-3 because 1) unappropriated water is available, 2) existing rights will not be unlawfully impaired, 3) it is a beneficial use of water, and 4) it is in the public interest. In accordance with SDCL 46-2A-23, the chief engineer will act on the application, as recommended, unless a petition is filed opposing the application or the applicant files a petition contesting the chief engineer's recommendation. If a petition opposing the application or contesting the recommendation is filed, then a hearing will be scheduled and the Water Management Board will consider the application. Notice of the hearing will be given to the applicant and any person filing a petition.

Any person interested in opposing or supporting this application or recommendation must file a written petition with BOTH the applicant and chief engineer. The applicant must file a petition if contesting the chief engineer's recommendation. The Chief Engineer's address is "Water Rights Division, Foss Building, 523 E. Capitol, Pierre, SD 57501 (605 773-3352)" and the applicant's mailing address is given above. A petition filed by either an interested person or the applicant must be filed by August 12, 1994.

The petition may be informal, but must include a statement describing the petitioner's interest in the application, the petitioner's reasons for opposing or supporting the application, and the signature and mailing address of the petitioner or the petitioner's legal counsel, if legal counsel is obtained. Contact Eric Gronlund at the above Water Rights Division address to request copies of infor-

mation pertaining to this application. Robert E. Roberts, Secretary, Department of Environment and Natural Resources.

No. 353 (adv.)

$7\frac{1}{2} \times 2 \times 4.82 = 72.30$



**DEPARTMENT of ENVIRONMENT
and NATURAL RESOURCES**

JOE FOSS BUILDING
523 EAST CAPITOL
PIERRE SOUTH DAKOTA 57501-3181

OCT 28 1994

Harry Oxandaburu
RR 5 Box 159
Huron, SD 57350

Dear Mr. Oxandaburu:

Enclosed is Water Permit No. 5828-3 authorizing construction of your water diversion system and beneficial use of the water, not exceeding the limits as specified in the Water Permit.

Also enclosed is Form 10, Notice of Completion of Works and Application of Water to Beneficial Use, which you are to complete and submit to the Chief Engineer when you have completed the system and/or have put the water to beneficial use. An inspection can then be scheduled so that the Water License may be issued, thus completing your acquisition of a Water Right.

Very truly yours,

JOHN HATCH, Chief Engineer
Water Rights Division
605 773-3352

enclosures

PLEASE NOTE: Certain changes can be made in your permit within the five year construction period, usually without affecting the priority date provided an application to amend your permit is made within the five year period - i.e. changes in location or number of diversion points (wells) or location of land to be irrigated. Well locations for wells into the same aquifer can be moved up to 660 feet without application.

Applications to amend a permit after the five year construction period will be assigned a new priority date. Applications to change water sources, to add lands or increase original diversion rates, if approved will usually receive the date of the new application as a priority date regardless of the five year construction period.

**NOTICE OF COMPLETION OF WORKS AND
APPLICATION OF WATER TO BENEFICIAL USE**Date 11-11-94

TO: Water Rights Division, DENR
523 E. Capitol
Pierre, SD 57501-3181

FROM: HARRY
OXANDABURU RR5, BOX 159
(name) (address)
HURON, SD 57350 605-352-5717
(city) (state) (zip) (phone)

I have completed the construction of the water diversion system and I have put the water to beneficial use to the maximum extent it is going to be used. I have not exceeded the amounts specified in Water Permit No. 5828-3.

Water Permit No. 5828-3 states that the diversion system is to be constructed by AUGUST 12, 1999, and that the water is put to beneficial use by AUGUST 12, 2003.
(date) (date)

The diversion system was completed on NOVEMBER 11, 1994.
(date)

Applying the water to beneficial use was completed on NOVEMBER 11, 1994.
(date)

You may schedule an inspection so that the Water License may be issued.

Harry Oxendaburu
(signature)



**DEPARTMENT of ENVIRONMENT
and NATURAL RESOURCES**

JOE FOSS BUILDING
523 EAST CAPITOL
PIERRE, SOUTH DAKOTA 57501-3181

May 12, 1995

Harry Oxandaburu
RR 5, Box 159
Huron, SD 57350

RE: General Permit for Temporary Dewatering
activities - SDG070057

Dear Mr. Oxandaburu:

Your request meets the application requirements of the *South Dakota Surface Water Discharge System General Permit for Temporary Dewatering Activities in South Dakota*. Your facility has been assigned the following number: SDG070057. Please refer to this number in any future correspondence concerning this permit.

With the submission of your application, you are hereby granted authorization to begin discharge on May 11, 1995. The general permit discharge authorization provided under this facility number extends only to the location and to the activities specifically described in the Notice of Intent form which you have submitted.

Thank you for your interest in protecting the natural resources of South Dakota. If you have any questions, please contact Kent Woodmansey or myself at (605) 773-3351.

Sincerely,

Lonnie W. Steinke
Natural Resources Engineer
SDDENR/Point Source Control Program

Enclosure

cc: Tom Johnson (8WM-C), EPA



DEPARTMENT OF ENVIRONMENT AND NATURAL RESOURCES

NOTICE OF INTENT
TO RECEIVE COVERAGE UNDER THE
GENERAL PERMIT FOR TEMPORARY DEWATERING
AND A TEMPORARY WATER USE PERMIT

This form is provided by the Secretary of the South Dakota Department of Environment and Natural Resources in accordance with the Administrative Rules of South Dakota. No South Dakota Surface Water Discharge Permit will be issued except under permit, and submittal of this form to the following addresses:

original to: South Dakota Department of Environment
and Natural Resources
Point Source Control Program
Joe Foss Building
523 East Capitol Avenue
Pierre, South Dakota 57501-3181
Telephone: (605) 773-3351 FAX: (605) 773-4068

copy to: U.S. Environmental Protection Agency
Region VIII
NPDES Branch (8WM-C)
999 18th Street, Suite 500
Denver, CO 80202-2466
Telephone: (303) 293-1260

PLEASE PRINT OR TYPE

1. Name of Facility: HARRY'S WASHOUT
2. Mailing Address of Owner:
Name HARRY OXANDABURU
Street RR5 BOX 159
City HURON
State SD County BEADLE Zip Code 57350
3. Mailing address of facility (if different from owner):
Name SAME
Street _____
City _____
State _____ County _____ Zip Code _____
4. Telephone Number:
Owner: 605 352-5717 Facility: () SAME Fax: () NONE
5. Standard Industrial Classification (SIC) Code of facility: _____
6. Is this facility located in Indian country? ☐ Yes ☒ No
7. Please list all the activities which require the applicant to obtain a discharge permit.
CONSTRUCTED EVAPORATION PONDS FILLED WITH
RAIN WATER
8. Estimate the following:
Date water withdrawal will commence: MAY 11, 95 Date for commencement of discharge: 5-11-95
Termination date of withdrawal: SEPT. 1995 Termination date of discharge: SEPT 1995
Total volume of withdrawal: 50,000 GAL. Total volume of discharge: 50,000 GAL.
Average flow rate of withdrawal: 50 gal per min. Average flow rate of discharge: 50 gal per min.
9. Source of water which is to be discharged: PRECIPITATION
10. Name of Receiving Waters: UNNAMED TRIBUTARY

FOR SDDENR USE ONLY

Permit Number: _____	Date Received: _____
Date Permitted: _____	PCS: _____

11. Brief description of water treatment processes employed, if any: _____

NONE

12. Describe the discharge and the type of wastewater from each outfall. Include all overflows, bypasses, or discharges from holding ponds, trenches, excavations, vessels, pipelines, etc.:

Outfall 001 PUMPING FROM EVAPORATION PINDS

Outfall 002 _____

Outfall 003 _____

Attach additional sheets if necessary.

NOTE: Please place points of discharge on a topographic map, or other map if a topographic map is unavailable. This map should extend to one (1) square mile beyond the property boundaries of the facility and each of its discharge facilities, and those wells, springs, and other surface water bodies, drinking water wells, and surface water intake structures listed in public records, or otherwise known to the applicant in the map area.

13. Is there any reason to believe that the discharge may contain any pollutant other than those limited in the permit (i.e. TSS and TPH)? ☐ Yes ☒ No

If yes, list any pollutants that may be present: _____

NOTE: Attach any analytical data which indicate levels of pollutants present in water to be discharged.

If requesting coverage for Hydrostatic Testing related discharges, complete questions 14-17.

14. Type of vessel being tested: _____

15. Material from which vessel is constructed: _____

16. Check appropriate box: ☐ Vessel has been previously used ☐ Vessel is virgin material

17. Description of fluid material normally contained/transported through the vessel:

18. List other information which you feel should be brought to the attention of the SDDENR regarding coverage under this general permit.

Attach additional sheets if necessary.

I certify under penalty of law that this document and all attachments were prepared under my direction or supervision in accordance with a system designed to assure that qualified personnel properly gather and evaluate the information submitted. Based on my inquiry of the person or persons who manage the system, or those directly responsible for gathering the information, the information submitted is, to the best of my knowledge and belief, true, accurate, and complete. I am aware that there are significant penalties for submitting false information, including revocation of the permit and the possibility of fine and imprisonment for knowing violations.

NOTE: Notice of Intent must be signed by the authorized chief elective or executive officer of the applicant, or by the applicant, if an individual.

Name (print) HARRY OXANDABURU

Title OWNER


Date 5-10-95

Signature Harry Oxandaburu

Subscribed and sworn to before me this 10 day of May, 19 95.


James J. Langer
Notary Public

My commission expires 4-23-2004



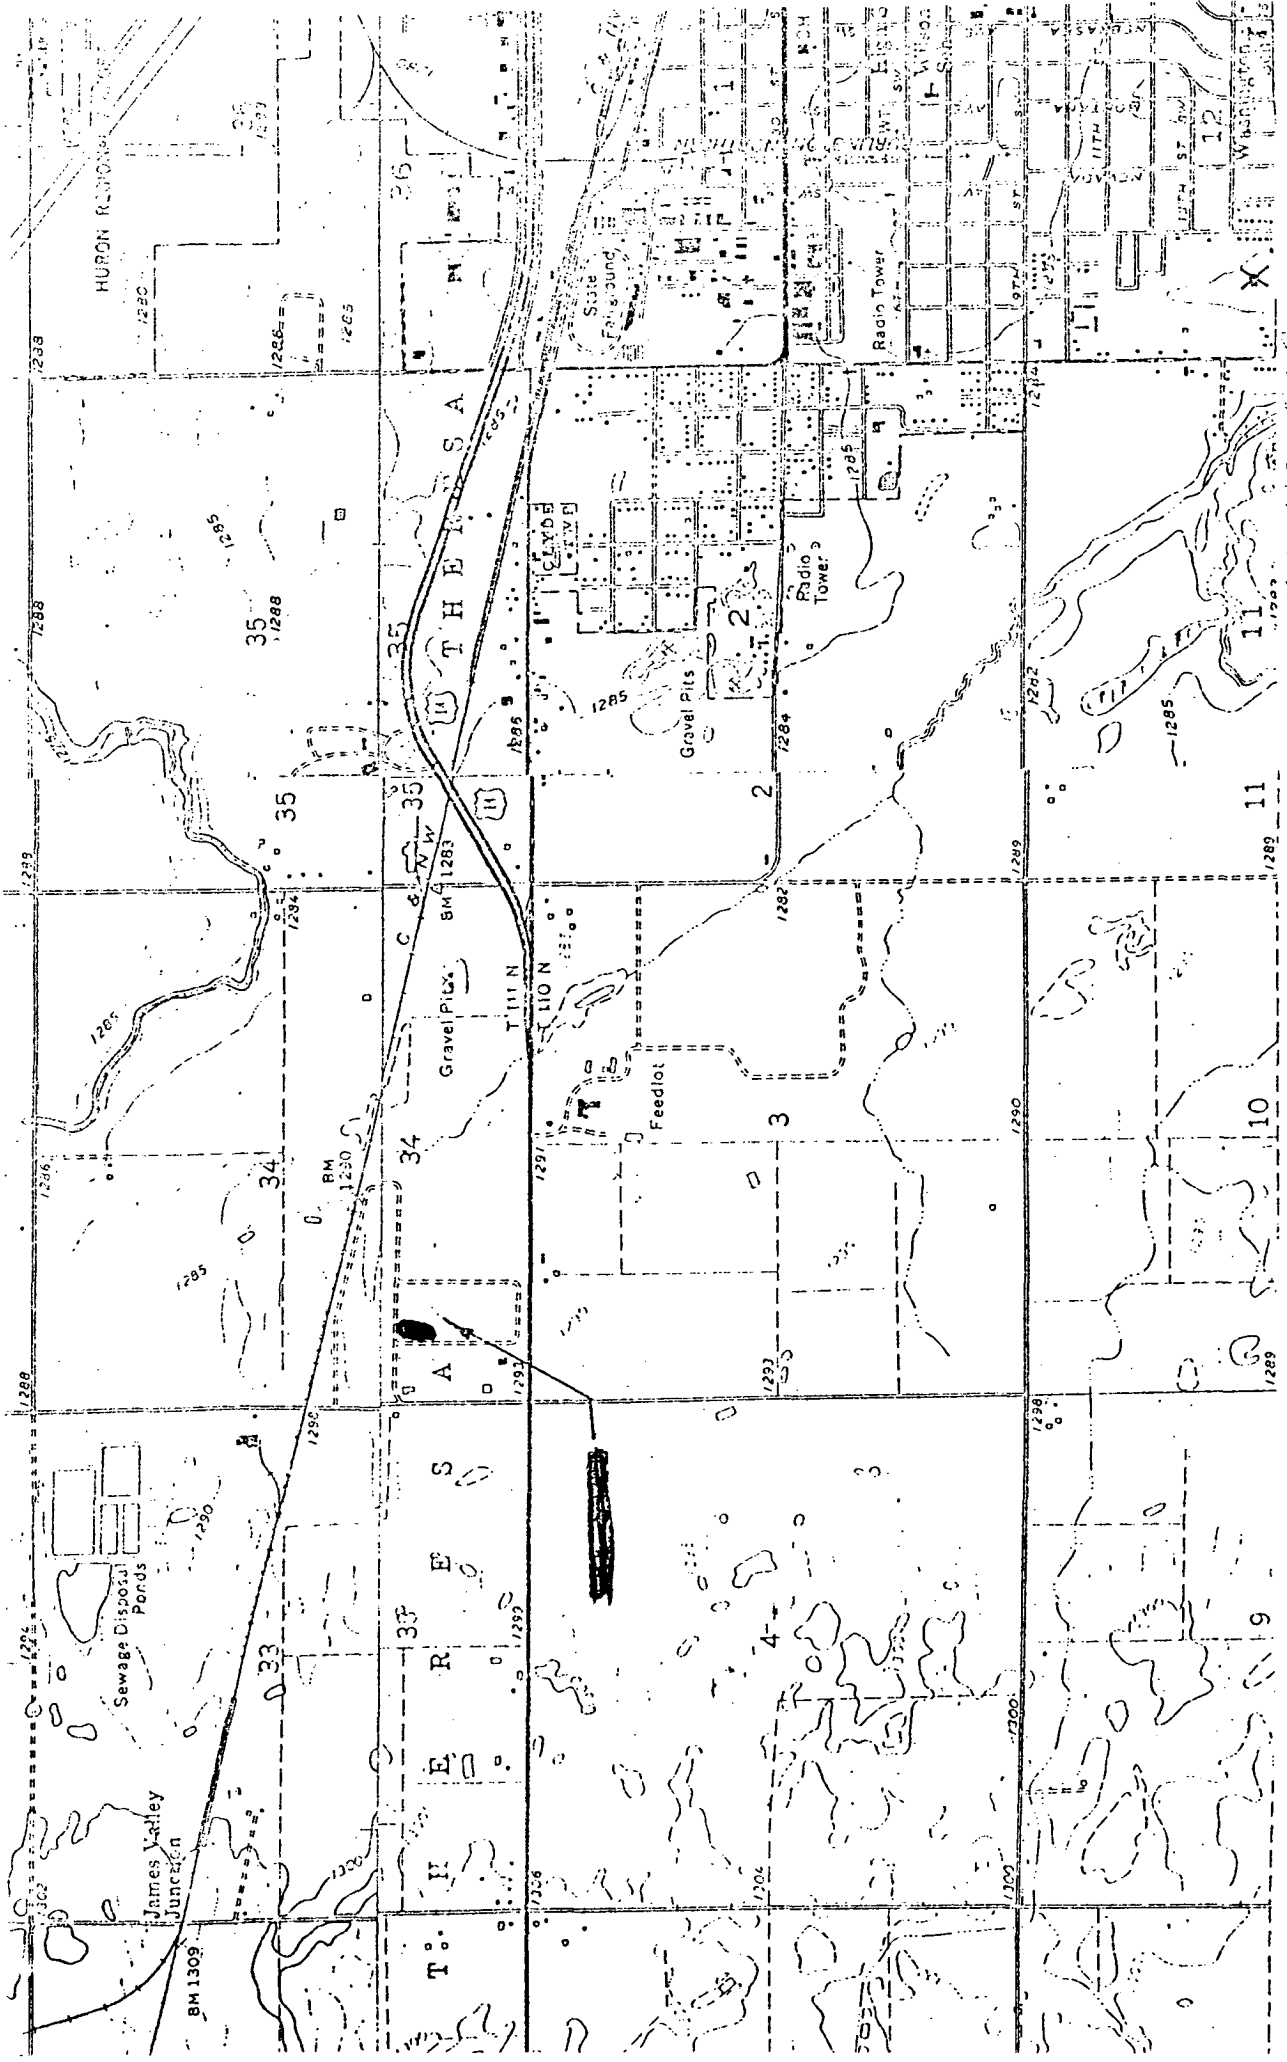


ORANGEVILLE TOWN MAP


NOT TO SCALE	DWG. N
JOB NO. 9316	DATE 6
DRAWN: SDM	CHECKED:
REV. 1	DATE:

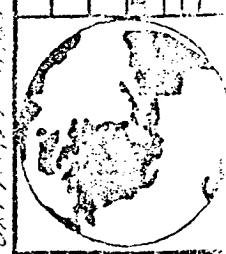

SITE LOCATION MAP (USGS 7.5')

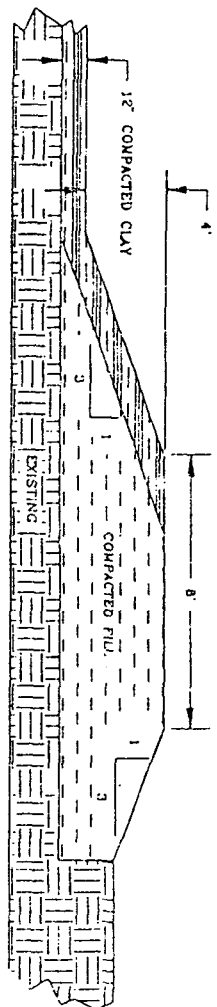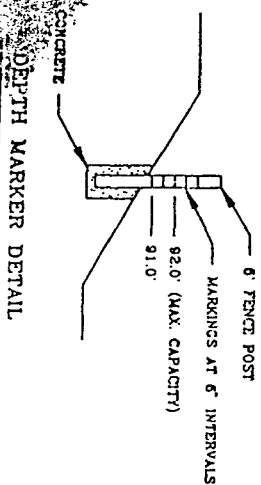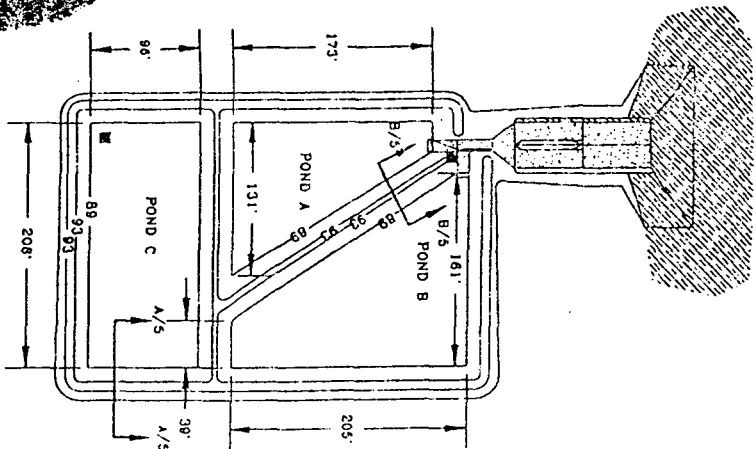

SECTION A/5 - A/5
TYPICAL EXTERIOR BERM
N.T.S.

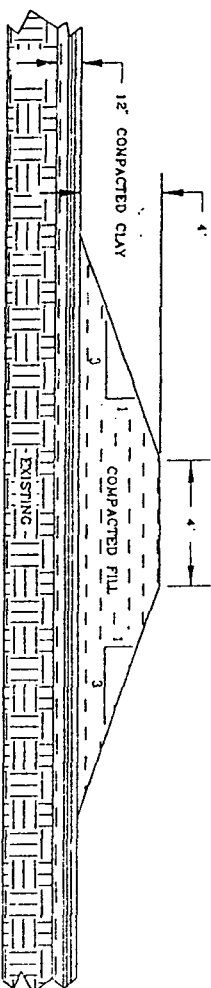

SECTION B/5 - B/5
TYPICAL INTERIOR BERM
N.T.S.

- LEGEND
- DEPTH MARKER (2)
 - ▨ CONCRETE
 - ▨ GRAVEL
 - ▨ COMPACTED CLAY
 - ▨ EXISTING EARTH
 - ▨ COMPACTED FILL



SCALE AS NOTED	DWG # 5	EVAPORATION POND DETAIL
JOB # 8315	DATE 8/1/94	
DRAWN: SDH	CHECKED: JSH	OXANDABURU TRUCK WASH
REV DATE DESCRIPTION BY	BY	HURON, SOUTH DAKOTA
1 8/1/94		
2 8/1/94		
DAKOTA ENVIRONMENTAL INC. P.O. BOX 638 HURON, SD 57350 605-352-5610

SITE LOCATED ON SW 1/4 SECTION 34 T-111-N R-62-W



**DEPARTMENT of ENVIRONMENT
and NATURAL RESOURCES**

JOE FOSS BUILDING
523 EAST CAPITOL
PIERRE, SOUTH DAKOTA 57501-3181

August 8, 1995

Harry Oxandaburu
Oxandaburu Truck Wash
RR 05 Box 159
Huron SD 57350-8817

Re: Oxandaburu Truck Wash System Expansion
Plans and Specifications

Dear Mr. Oxandaburu:

The Department of Environment and Natural Resources (DENR) is in receipt of four (4) copies of the plans and specifications for an expansion of your Truck Washing Facility. This expansion and the Truck Washing Facility is located in the Southwest 1/4 of Section 34, Township 11 North, Range 62 West in Beadle County, South Dakota.

The original system consists of two (2) concrete wash pads of 0.05 acres of total drainage area, diversion dikes/channels, and a three cell evaporation pond system. The original evaporation ponds were designed for 365 days of liquid storage with the solids to be removed as necessary. The original plans and specifications were approved on September 13, 1994. This fourth evaporation pond is being added because the existing evaporation ponds are full. The original ponds are full, due in part to the excess precipitation this spring and partly because the design information for number of trucks and the water usage per truck were only estimates. This fourth evaporation pond has been designed for 360 days of liquid storage.

The DENR has reviewed this expansion project for storage and seepage requirements and hereby approves the plans and specifications for the above mentioned project. However, This pond has been designed based only on a net evaporation loss from the pond. There have been no additional computations for an adjusted water usage per truck or adjusted weekly average truck usage of the facility. This approval expires on August 8, 1997, unless construction has been started by that date. Two (2) copies of the approved plans and specifications are being retained for our files. If another expansion becomes necessary, then the design must include revised water and truck usage calculations which are based on observed numbers and amounts.


Harry Oxandaburu
Oxandaburu Truck Wash Expansion
Page 2
August 8, 1995

If any deviations are required from the approved plans, then those changes and all change orders must be submitted for approval prior to construction. A complete set of as-built plans will be required if several major deviations result.

A list of requirements which you must implement and recommendations which you may wish to implement are listed on the attached page.

If you have any questions regarding the content of this letter, please feel free to contact me. Thank you for your cooperation.

Sincerely,

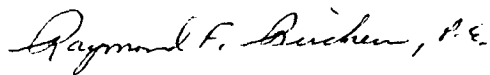A handwritten signature in cursive script that reads "Raymond F. Birchem, P.E.".

Raymond F. Birchem, P.E.
Staff Engineer
Department of Environment and Natural Resources
Phone: (605) 773-3296

cc: Jay Hodgens, PE, Dakota Environmental, Inc., Huron, SD

Harry Oxandaburu
Oxandaburu Truck Wash Expansion
Page 3
August 8, 1995

Requirements

This review is to determine whether seepage and storage requirements are being met, all other design considerations should be in accordance with the latest adopted Natural Resources Conservation Service (formerly the Soil Conservation Service) design criteria.

Recommendations

All local, city, and county governmental agencies should be contacted for their approval and/or comments prior to construction of the Truck Washing Facility expansion. If a stream, lake, or wetland is located in the construction site, then the Corps of Engineers and the Fish and Wild Life Service should be contacted for their approval and/or comments prior to construction of the Truck Washing Facility expansion.

Prior notification for the construction of the Truck Washing Facility expansion has already been given to this Department.

A nutrient management plan, although not required, will allow you to better plan your fertilizer use of the valuable nutrients contained in the solid and liquid wastes. However, you will need to submit an estimation of the expected annual solid sludge waste production to evaluate how often the sludge will need to be removed. Any land application of the sludge should not exceed agronomic rates.

Based on the soil boring logs, the thickness of clay soils in the site area, the non-aquifer nature of the shallow ground-water, and the former site usage, it was determined in the original plans and specifications approval letter, that continued quarterly ground-water monitoring will not be required at this site. However, you may choose to sample the wells and analyze the results for your own use. If you wish, the Department will review the results to evaluate any effects from your operation.



**DEPARTMENT of ENVIRONMENT
and NATURAL RESOURCES**

JOE FOSS BUILDING
523 EAST CAPITOL
PIERRE, SOUTH DAKOTA 57501-3181

November 17, 1995

5828-3

Harry Oxandaburu
RR 5, Box 159
Huron, SD 57350

Dear Mr. Oxandaburu:

The inspection of your water use system and the inspection of the extent of application of water to beneficial use, as developed under Water Permit No. 5828-3, has been completed. Your final water right document, the Water License, can now be issued.

Statutes require that we charge a \$50.00 fee for the inspection and issuance of the Water License. Upon receipt of the \$50.00 fee from you, we will begin processing your Water License.

Please remit fee to:
Department of Environment & Natural Resources
Water Rights Program
523 E. Capitol
Pierre, SD 57501-3181

South Dakota Water Law 46-5-30.1 requires that a permit holder may not divert water until the \$50.00 license fee has been paid. Please contact us if you have any questions.

Sincerely,

Cheryl F. Frost
Secretary
Water Rights Program
(605) 773-3352

NOTE: On check or money order, please specify your permit number. This will insure proper handling of the fee.

RECEIPT

414673

Division of Water Rights

South Dakota Department of Environment and Natural Resources


Pierre, _____ November 21, 1995

RECEIVED OF Harry Oxandaburu, RR 5, Box 159, Huron, SD 57350-8817

the following amount in fees for services rendered as provided for by law:

Fee for Application for Permit No. _____ to Appropriate Water, to construct and to put water to beneficial use _____		
Fee for Application for Permit No. _____ to Appropriate Water, for Future Use _____		
Fee to retain Future Use Permit No. _____ after period of seven years.		
Fee for Inspecting Constructed Works, confirming beneficial use and issuing Water License No. <u>5828-3</u>	50	00
Fee for Filing Transfer Form _____		
Fee for Filing Extension Request _____		
Fee for _____		

(Any Other Work Provided by Law)	Total	50 00

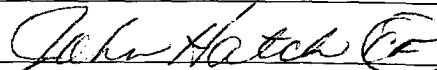By John Hatch 
Chief Engineer

Permit No. 5828-3
James River - Water District

Report Of Examination Of Works And/Or Application of Water To Beneficial Use

TO: Chief Engineer, Water Rights Program, DENR, Foss Bldg., Pierre, SD 57501

I have this day, September 25, 1995 made a thorough examination of the water use system constructed by Harry Oxandaburu of RR 5, Box 159, Huron, SD 57350 holder of Permit No. 5828-3, bearing the priority of May 2, 1994 authorizing the diversion of 0.15 cu. ft. per second of the waters of the Dakota Formation for industrial purposes, in Beadle County.

I have to report on the conditions of the same as follows:

A. Works used to divert the water:

One well 1050 feet deep with 4 inch copper casing and screen; Berkeley pump model no. R1WPS, 65 gpm capacity, Marathon Electric motor model no. ZVC184TTDR7322DT, 7.5 hp.

B. Works used to transport water to place of use:

500 feet of 1.5 to 1.25 inch rubber hose, runoff from sprayer discharges to evaporation ponds.

C. Works used to apply water to beneficial use:

Sprayer system for cleaning cattle trucks.

The system is in the following condition good. The point of diversion is located 580 feet east and 1320 feet north of the SW corner Section 34 in the SW 1/4 SW 1/4, T111N, R62 W. The works are capable of diverting and conveying to the place of use 0.15 cu. ft. per second of water which is to be used for industrial purposes. Water has been put to beneficial use to the maximum extent as follows:

Sprayer system for cleaning cattle trucks, discharge goes to evaporation ponds.

The license should be issued for 0.15 cfs.

Applicable permit qualifications have been complied with: yes

Exceptions to compliance are: none

Comments: Plans for the waste management system have been approved by SDDENR, Point Source Control Program. An approval letter was sent to Mr. Oxandaburu May 12, 1995.

August 8

Original Plans Specs
were approved Sept 13,
1994.

Lynn Beck
Lynn Beck

11-15-95
Date

Natural Resources Engineer
DENR, Water Rights Program

[Signature]

REPORT ON INSPECTION OF PERMIT NO. 5828-3

DATE OF INSPECTION: 9-25-95

Other permit(s) associated with the project: none

DIVERSION POINT LEGAL LOCATION: 580 feet east and 1320 feet north of the SW 1/4 corner of Section 34 in the SW 1/4 SW 1/4, T111N, R62W.

WELL INFORMATION:

- 1) Well Drilling Firm: Unknown, drilled in the late 1950's or early 1960's.
- 2) No. of Wells 1
- 3) Depth(s) 1050 feet
- 4) Well log is available no

Casing:

- 1) Diameter 4 inches
- 2) Length 1050 feet
- 3) Type copper

Screen:

- 1) Type copper
- 2) Length unknown feet
- 3) Static water level flowing well feet

Pump:

- 1) Make Berkeley
- 2) Model R1WPS
- 3) Size #
- 4) Capacity 65 GPM

Motor:


- 1) Make Marathon Electric
- 2) Model No. ZVC184TTDR7322DT
- 3) Horsepower rating 7.5 hp

DISTRIBUTION LINES OR CANALS:

- 1) Type rubber hose 2) Size 1.5 to 1.25 inches 3) Length 370 feet

PERMIT QUALIFICATIONS AND REGULATIONS:

- 1) Special qualifications to permit being abided by yes
2) All structures, wells and lands on map yes

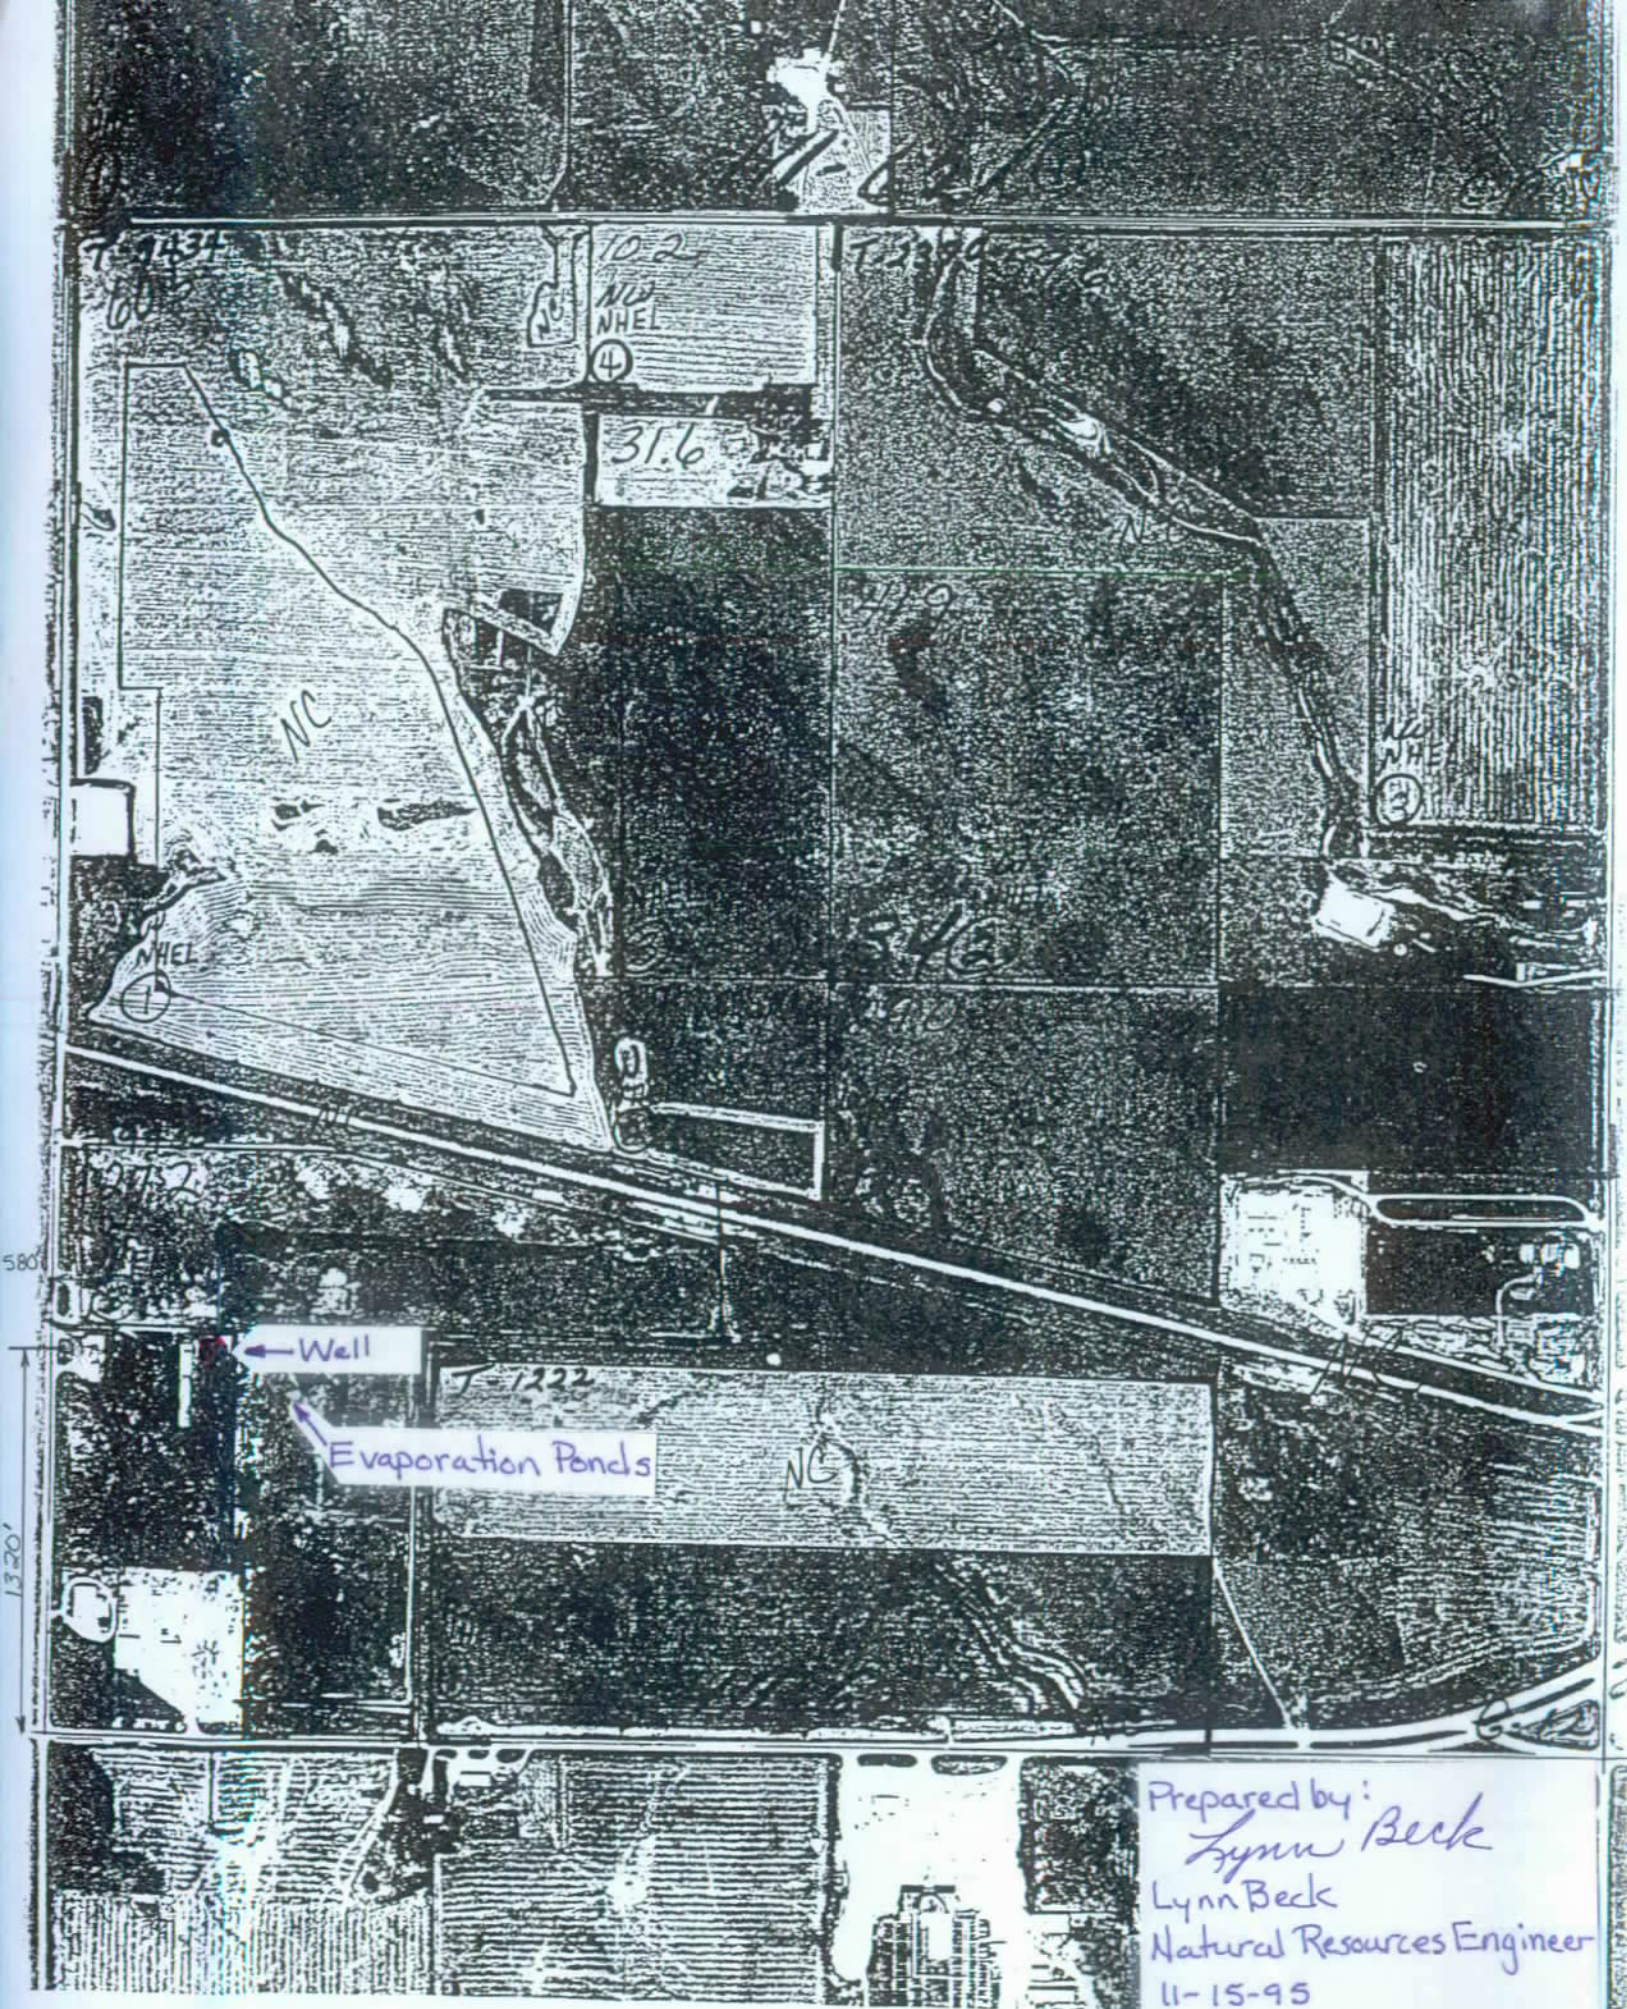

STATE OF SOUTH DAKOTA
WATER LICENSE NO. 5828-3


(1) Harry Oxandaburu of RR 5 Box 159, Huron, SD 57350 made Application No. 5828-3, May 2, 1994 for a water permit to appropriate 0.15 cubic feet of water per second (65 gallons per minute) from groundwater (one well), Beadle County, South Dakota for industrial purposes. Permit No. 5828-3, with a priority date of May 2, 1994 was approved August 12, 1994 and issued to the applicant for diversion of water with construction of the described water supply system to be completed on or before August 12, 1999 and for the application to beneficial use of said water on or before August 12, 2003.

On November 15, 1994, the permit holder submitted a "*Notice of Completion of Works and Application of Water to Beneficial Use*". The "*Notice*" stated the diversion system was completed and the water placed to beneficial use on November 11, 1994.

(2) It is certified that the applicant has complied with the provisions of South Dakota State Law relating to completion of the construction of the water supply system and is entitled to divert 0.15 cubic feet of water per second for beneficial use. The location of the diversion point is 580 feet east and 1,320 feet north of the SW corner of Section 34, T111N, R62W (SW 1/4 SW 1/4).

(3) The applicant has complied with the provisions of South Dakota State Law relating to the application of water to beneficial use in an animal transport trailer wash facility.

(4) Pursuant to South Dakota Water Law 46-5-30.1 Harry Oxandaburu of RR 5 Box 159, Huron, SD 57350 the holder and/or owner of Water Permit No. 5828-3 is issued a license to appropriate water, the right to use 0.15 cubic feet of water per second from groundwater (one well) with a priority date of May 2, 1994 from the location specified in (2) of this license. The water is to be used for industrial purposes. This license is subject to any limitations or qualifications listed in Water Permit No. 5828-3 and subject to South Dakota State Law.

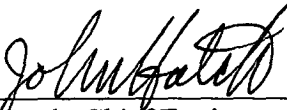

John Hatch, Chief Engineer
Water Rights Program
Department of Environment and Natural Resources

DEC 18 1995
date





**DEPARTMENT of ENVIRONMENT
and NATURAL RESOURCES**

JOE FOSS BUILDING
523 EAST CAPITOL
PIERRE, SOUTH DAKOTA 57501-3181

DEC 18 1995

5828-3

Harry Oxandaburu
RR 5, Box 159
Huron, SD 57350

Dear Mr. Oxandaburu:

Enclosed is Water License No. 5828-3. This is the final water right document completing your process of obtaining a Water Right. Enclosed is Receipt No. 414673 in the amount of \$50.00 which you paid for the inspection and issuance of the Water License.

For your information SDCL 46-6-27 requires that if the owner of an existing well, such as the well authorized by Water Right No. 5828-3, constructs a replacement well and does not plan to use the old well, the old well is considered abandoned and must be plugged. Also, any well that is being used or is not considered abandoned must be valved and controlled, if flowing, or sealed and capped so that no leaking occurs either underground or at the surface.

As long as you use the water beneficially, as stated in the Water License, the State Water Laws provide that you have a continuing right to use the water. If you have any questions, please contact our office.

Very truly yours,

JOHN HATCH, Chief Engineer
Water Rights Program
(605) 773-3352

gm
enclosures



**DEPARTMENT of ENVIRONMENT
and NATURAL RESOURCES**

JOE FOSS BUILDING
PMB 2020
523 EAST CAPITOL
PIERRE SOUTH DAKOTA 57501-3182
www.denr.sd.gov

November 28, 2012

5828-3

Jim Brock
660 4th St SW
Huron SD 57350

Dear Mr. Brock:

I am writing in regard to Water Right No. 5828-3 currently listed in the name of Harry Oxandaburu (copy enclosed). Ken Buhler with our program indicated an ownership change was needed and requested a transfer form be directed to your attention.

Enclosed is a partially completed Notice of Transfer of Ownership form for filing an ownership change. Please review the form and make any necessary corrections. Upon completion, please sign the form and return it to our office with a required filing fee of \$50.00. The check or money order for the fee can be made payable to the Water Rights Program.

If you have any questions, please contact me.

Sincerely,

A handwritten signature in black ink that reads "Genny McMath". The signature is written in a cursive, flowing style.

Genny McMath
Water Rights Program
(605) 773-3352
email: genny.mcmath@state.sd.us

enclosures



**DEPARTMENT of ENVIRONMENT
and NATURAL RESOURCES**

JOE FOSS BUILDING
PMB 2020
523 EAST CAPITOL
PIERRE SOUTH DAKOTA 57501-3182
www.denr.sd.gov

May 10, 2013

5828-3

Jim Brock
660 4th St SW
Huron SD 57350

Dear Mr. Brock:

In November, 2012, I contacted you in regard to filing an ownership change for Water Right No. 5828-3 currently listed in the name of Harry Oxandaburu (copy enclosed). To date, we have not received anything back from you.

In the event you no longer have the original form, I am enclosing another partially completed Notice of Transfer of Ownership form for filing the ownership change. Upon completion, please sign the form and return it to our office with a required filing fee of \$50.00. The check or money order for the fee can be made payable to the Water Rights Program.

If the water right should not be transferred, please let me know so I can document the information in our files. If you have any questions, please contact me.

Sincerely,

A handwritten signature in black ink that reads "Genny McMath". The signature is written in a cursive, flowing style.

Genny McMath
Water Rights Program
(605) 773-3352
email: genny.mcmath@state.sd.us

enclosures