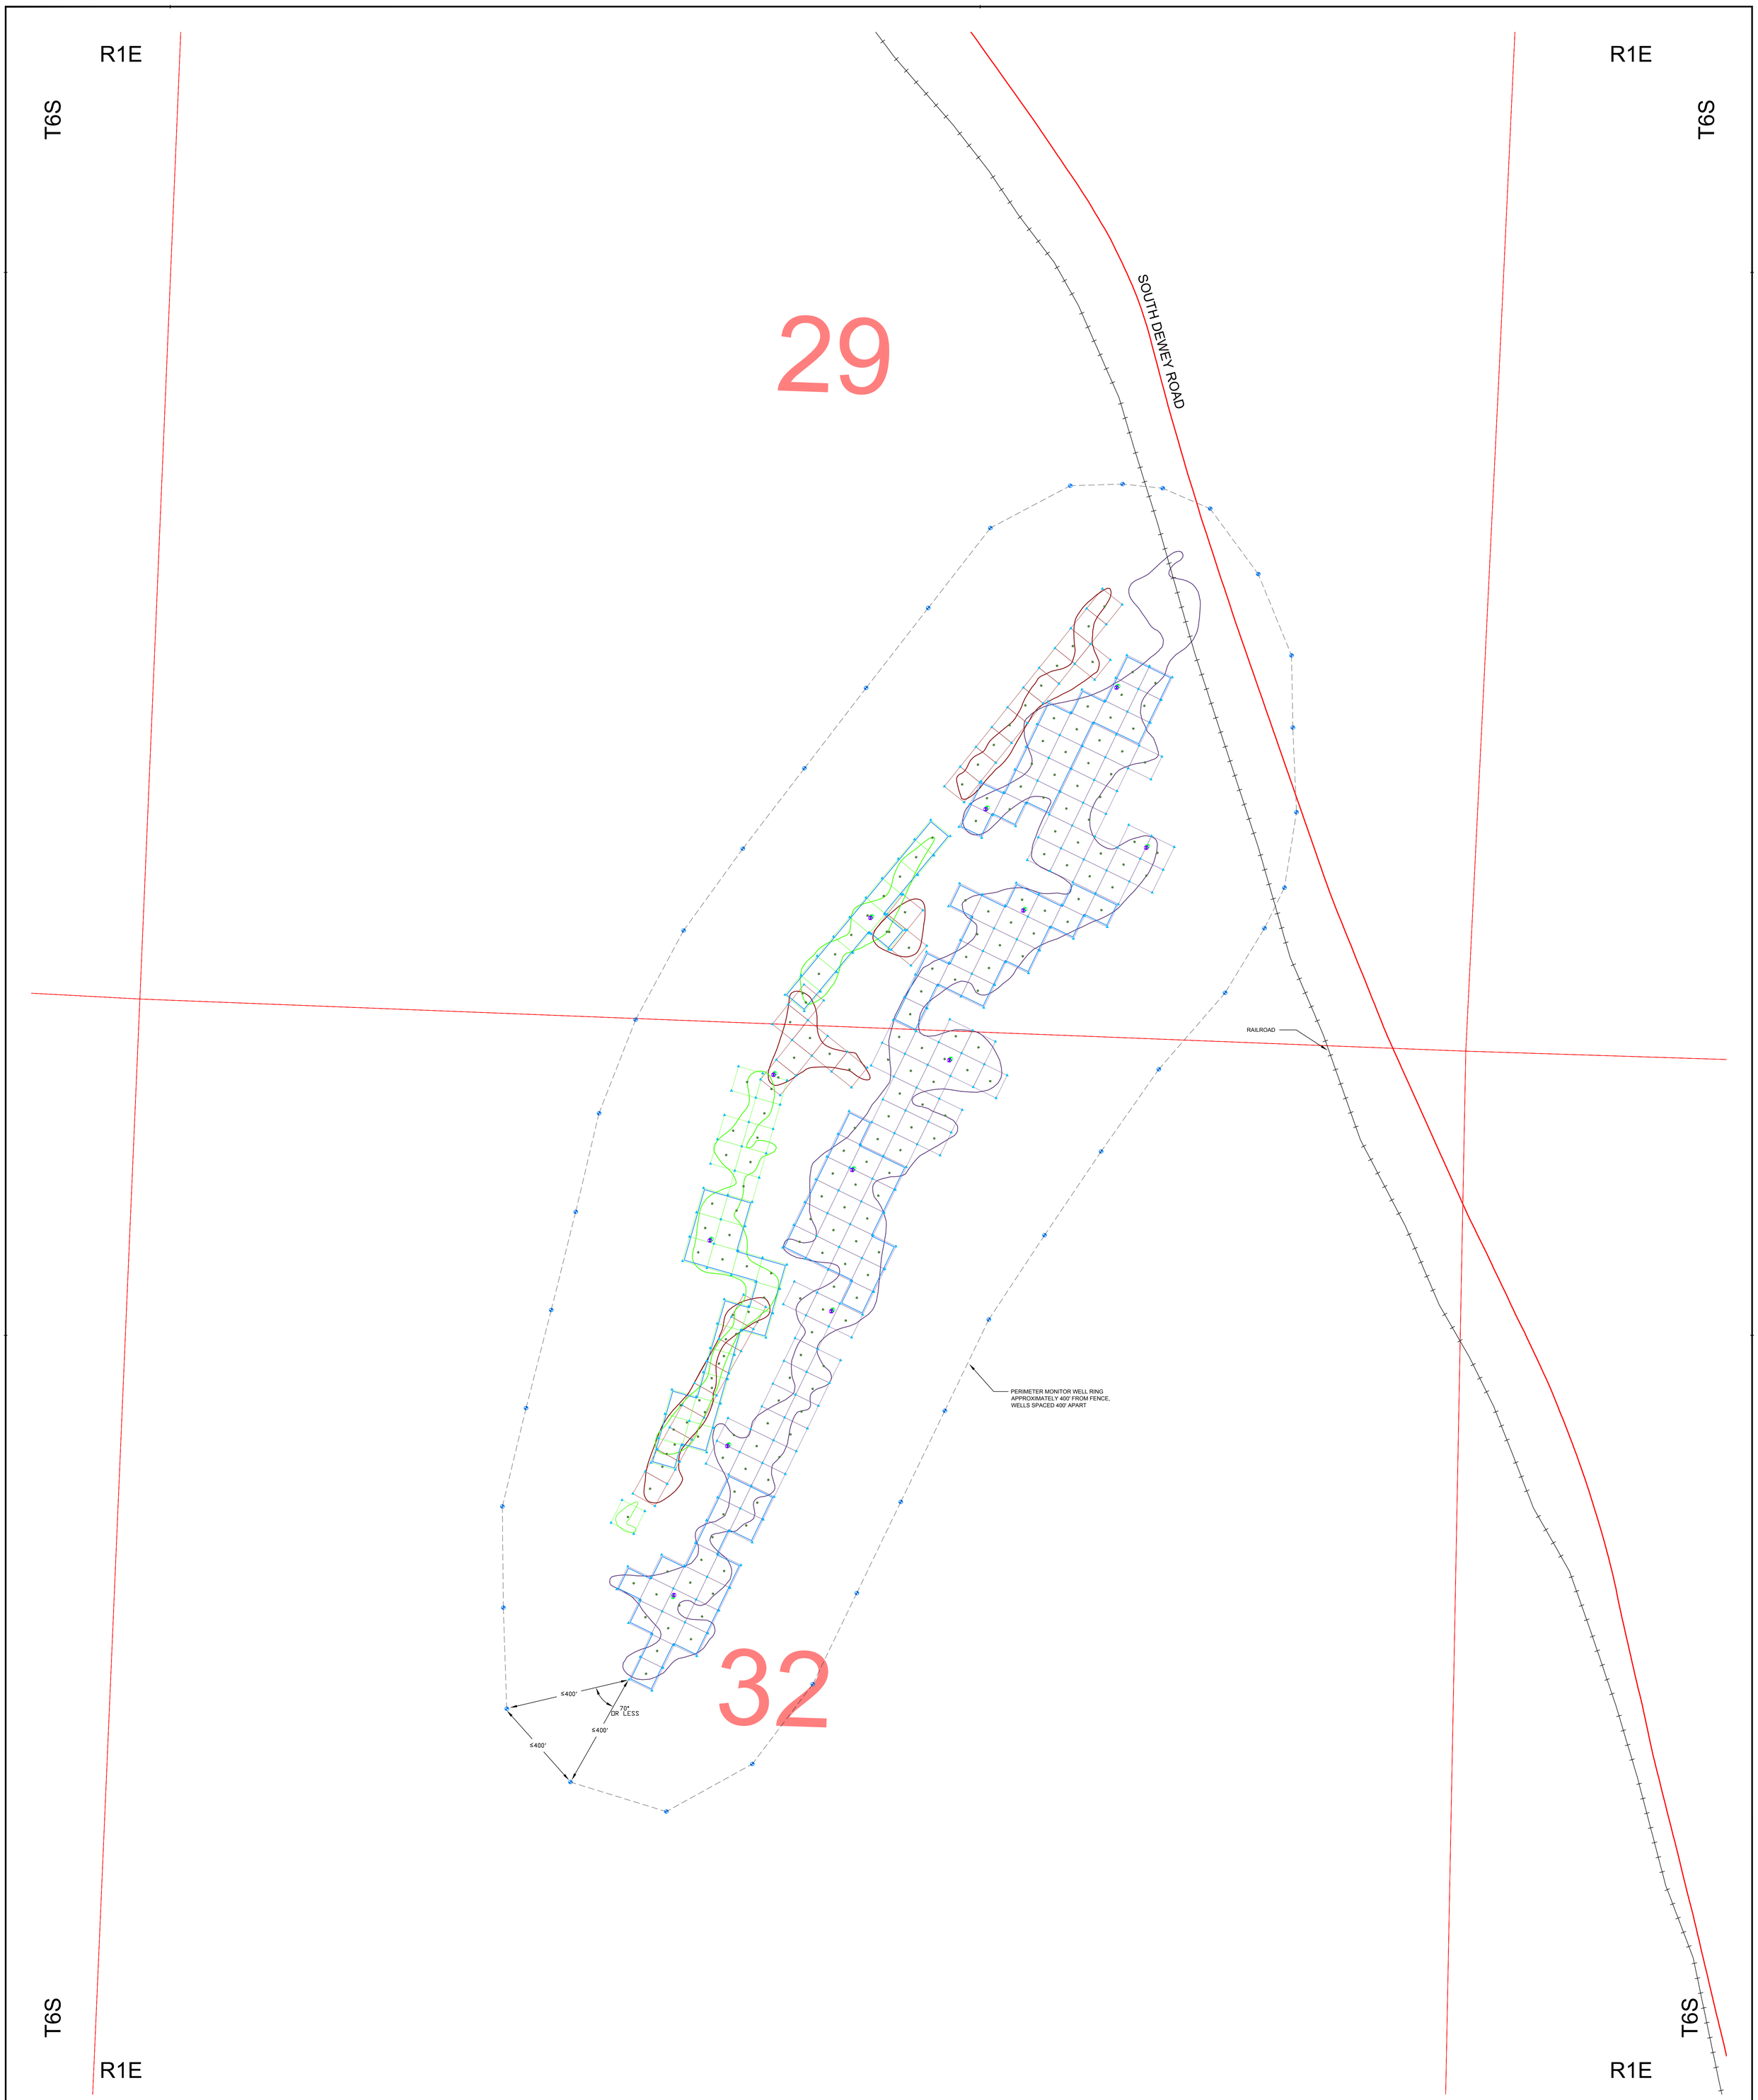

Feet
0 100 200 400 600 800
0 50 100 200
Meters

This plate is provided to fulfill the requirements of ARSD 74:29:02:04 and SDCL 45-6B-6(8).

LEGEND:

- F13 Horizon
- F12 Horizon
- F11 Horizon
- PERIMETER MONITOR WELL
- OVERLYING MONITOR WELL
- UNDERLYING MONITOR WELL

50'~150'
50'~150'
PRODUCTION WELL
INJECTION WELL

N

CONSULTANT

REVISIONS

#	DRAWN	CHECKED	APPROVED	DATE

REF 944

CHECK SCALES
If this bar does not measure 1 inch this map is not at its original scale

Arch E 36" x 48"

SIGNATURE OF PREPARER

PLOT DATE 20-Sep-2012 DATE 20-Sep-2012

DRAWN Cadd Services (JM) PDF FILE R944_Dewey-100ft-Mining-Units.pdf COORDS NAD 27, South Dakota State Plane South (feet)

PREPARER John Mays CAD FILE p:\dewey-burdock\submittals\lsmp\dewey-100ft-mining-units.dwg

POWERTECH (USA) INC.

Plate 5.3-3

Typical Well Field Layout

Dewey-Burdock Project