


Water Right Number 1124-2

1. Considered November 8, 19 72
2. Name of Applicant Macon, Inc.
3. Post Office Address 301 Mt. Rushmore Road, Rapid City, S.D.
4. Amount of Water claimed .56
5. Source of Water supply ground water
6. Water to be used for housing project
Acres to be irrigated -
7. Water to be diverted and used in Pennington County
about SW EDGE miles of RAPID CITY
8. Proof of Publication
Received 10-25-72
Not Received _____
Approved _____
Subject to _____
Not Approved _____
Action Deferred _____
9. Application
10. Remarks:

No. 11247Map No. 955.2Water Division No. 2RAPID CREEK

(Blanks to be Filled by the Engineer for the W. R. C.)

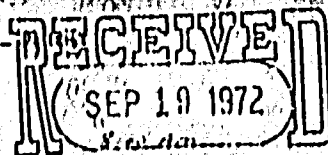

APPLICATION FOR PERMIT

STATE WATER RESOURCES COMM.
PIERRE, SOUTH DAKOTA

To Appropriate Water within the State of South Dakota

(NOTE - Draw a line through items not applicable)

1. Name of Applicant M Chapel Lane Water Company
 P.O. Box 3, Rapid City, 57701 Old City, South Dakota 57701

If a corporation show date and place of incorporation April 28, 1955, Rapid City, S. Dak.

2. Method of accomplishing work (contract, employment of others, or by direct labor) Contract

3. Name of diversion work CHAPEL LANE DIVERSIONS

4. Amount of water claimed (cubic feet per second) --- 5 1/2

5. Source of water supply Deep Wells

6. Location of point of diversion WELL NO. 1, 575'S & 120'E; WELL NO. 2, 1680'S & 1350'E,
BORN FROM THE NE CORNER, SECTION 17, T14, R7E

County Pennington

7. Annual period or periods during which water is to be used Continuous - housing project

8. Use to be made of water. (Irrigation, industrial, municipal, commercial, recreation, etc.) Residential

9. For irrigation use. Total number of acres to be irrigated ---

List below each forty acre subdivision, or lot, or fraction thereof and show number of acres to be irrigated by each.

Land Description	No. Acres Irr.	Land Description	No. Acres Irr.

Attach sheet if more space is needed

10. Time required to complete construction of water supply system 6 months 5 years. Additional time required to complete application of water to the proposed beneficial use 4

11. Choice of newspaper for Notice of Intent to Appropriate Water publication Rapid City Journal

12. Principal Features of the Proposed Water Supply System.

A. Works proposed to divert water from its natural source.
Deep Wells

B. Works proposed to transport water to place of use.
Pipelines -- complete system

C. Works proposed to apply water to beneficial use.
Piping to residential sites

Estimated Total Cost \$ 50,000.00

Attachments: Attach Form 2A if diversion from a well or dugout, or if storage of water is proposed. Attach map.
 (See instructions concerning preparation.)

STATE OF SOUTH DAKOTA

County of Pennington

Don L. Knecht, Vice Pres., applicant, certify that I have read the foregoing application and have examined the attached map and that the matters therein stated are true and that I intend, and am able to complete the necessary construction.

Signed Don L. Knecht

Subscribed and sworn to before me this 12 day of September, 19 72

Arthur L. Berger
 Notary Public (or other qualified officer)

DATE IN RED PER PHONE CALL TO DOW
 KNECHT ON 9-18-72

T1N R7E

200,000 gal. Ground
Storage Reservoir (4-50,000 gal. as
Project develops)

SUMMARY

	UNITS
TH - TOWNHOUSES	14
TR - TRIPLEX	1
D - DUPLEX	2
S - SINGLE	13
P - PATIO HOUSES	38
F - FOURPLEX	32
A - APARTMENTS	30
TOTAL NO. OF UNITS	210
TOTAL LINEAL FT. OF STREETS	±2400

PROPOSED WATER
FUTURE WATER
EXISTING SEWER
PROPOSED SEWER

Chapel Lane Village

PRELIMINARY PLAN

PENNINGTON
COUNTY
SOUTH DAKOTA

KNECHT INDUSTRIES
OWNER

WILDER ASSOCIATES, INC.
WORD
BOULDER, COLORADO

DRAWN 7-72 GP
DDB

- Property Corners, Found in Place
- Property Corners, Set
- R Record Dimensions
- M Measured Dimensions
- C Calculated Dimensions

TOPOGRAPHIC MAP
SCALE 1"=100'
CONTOUR INTERVAL 2'

Compiled for
KNECHT INDUSTRIES, INC.
Rapid City, South Dakota
HORIZONS, INC.
Rapid City, South Dakota

A PLANNED UNIT DEVELOPMENT


Map # 755-2 APP # 1124-2

1/8 hr

Well info from Jack Issler July 22, 1982
J. McManis
 Water Rights Engineer
 Taylor Drilling Co. 1975.
 Taylor Drilling Co. 1979

Well Data. Well #1.
 Depth 820' deep.
 600' - 8" casing
 200' Limestone
 in Madison Formation
 Pump at 440 ft.
 Pumps. 330 gpm
 40 HP submersible pump

Well #2
 Depth 360'
 140' - 7" casing
 Pump at 200 ft.
 14 HP submersible
 pumps. 80 gpm.

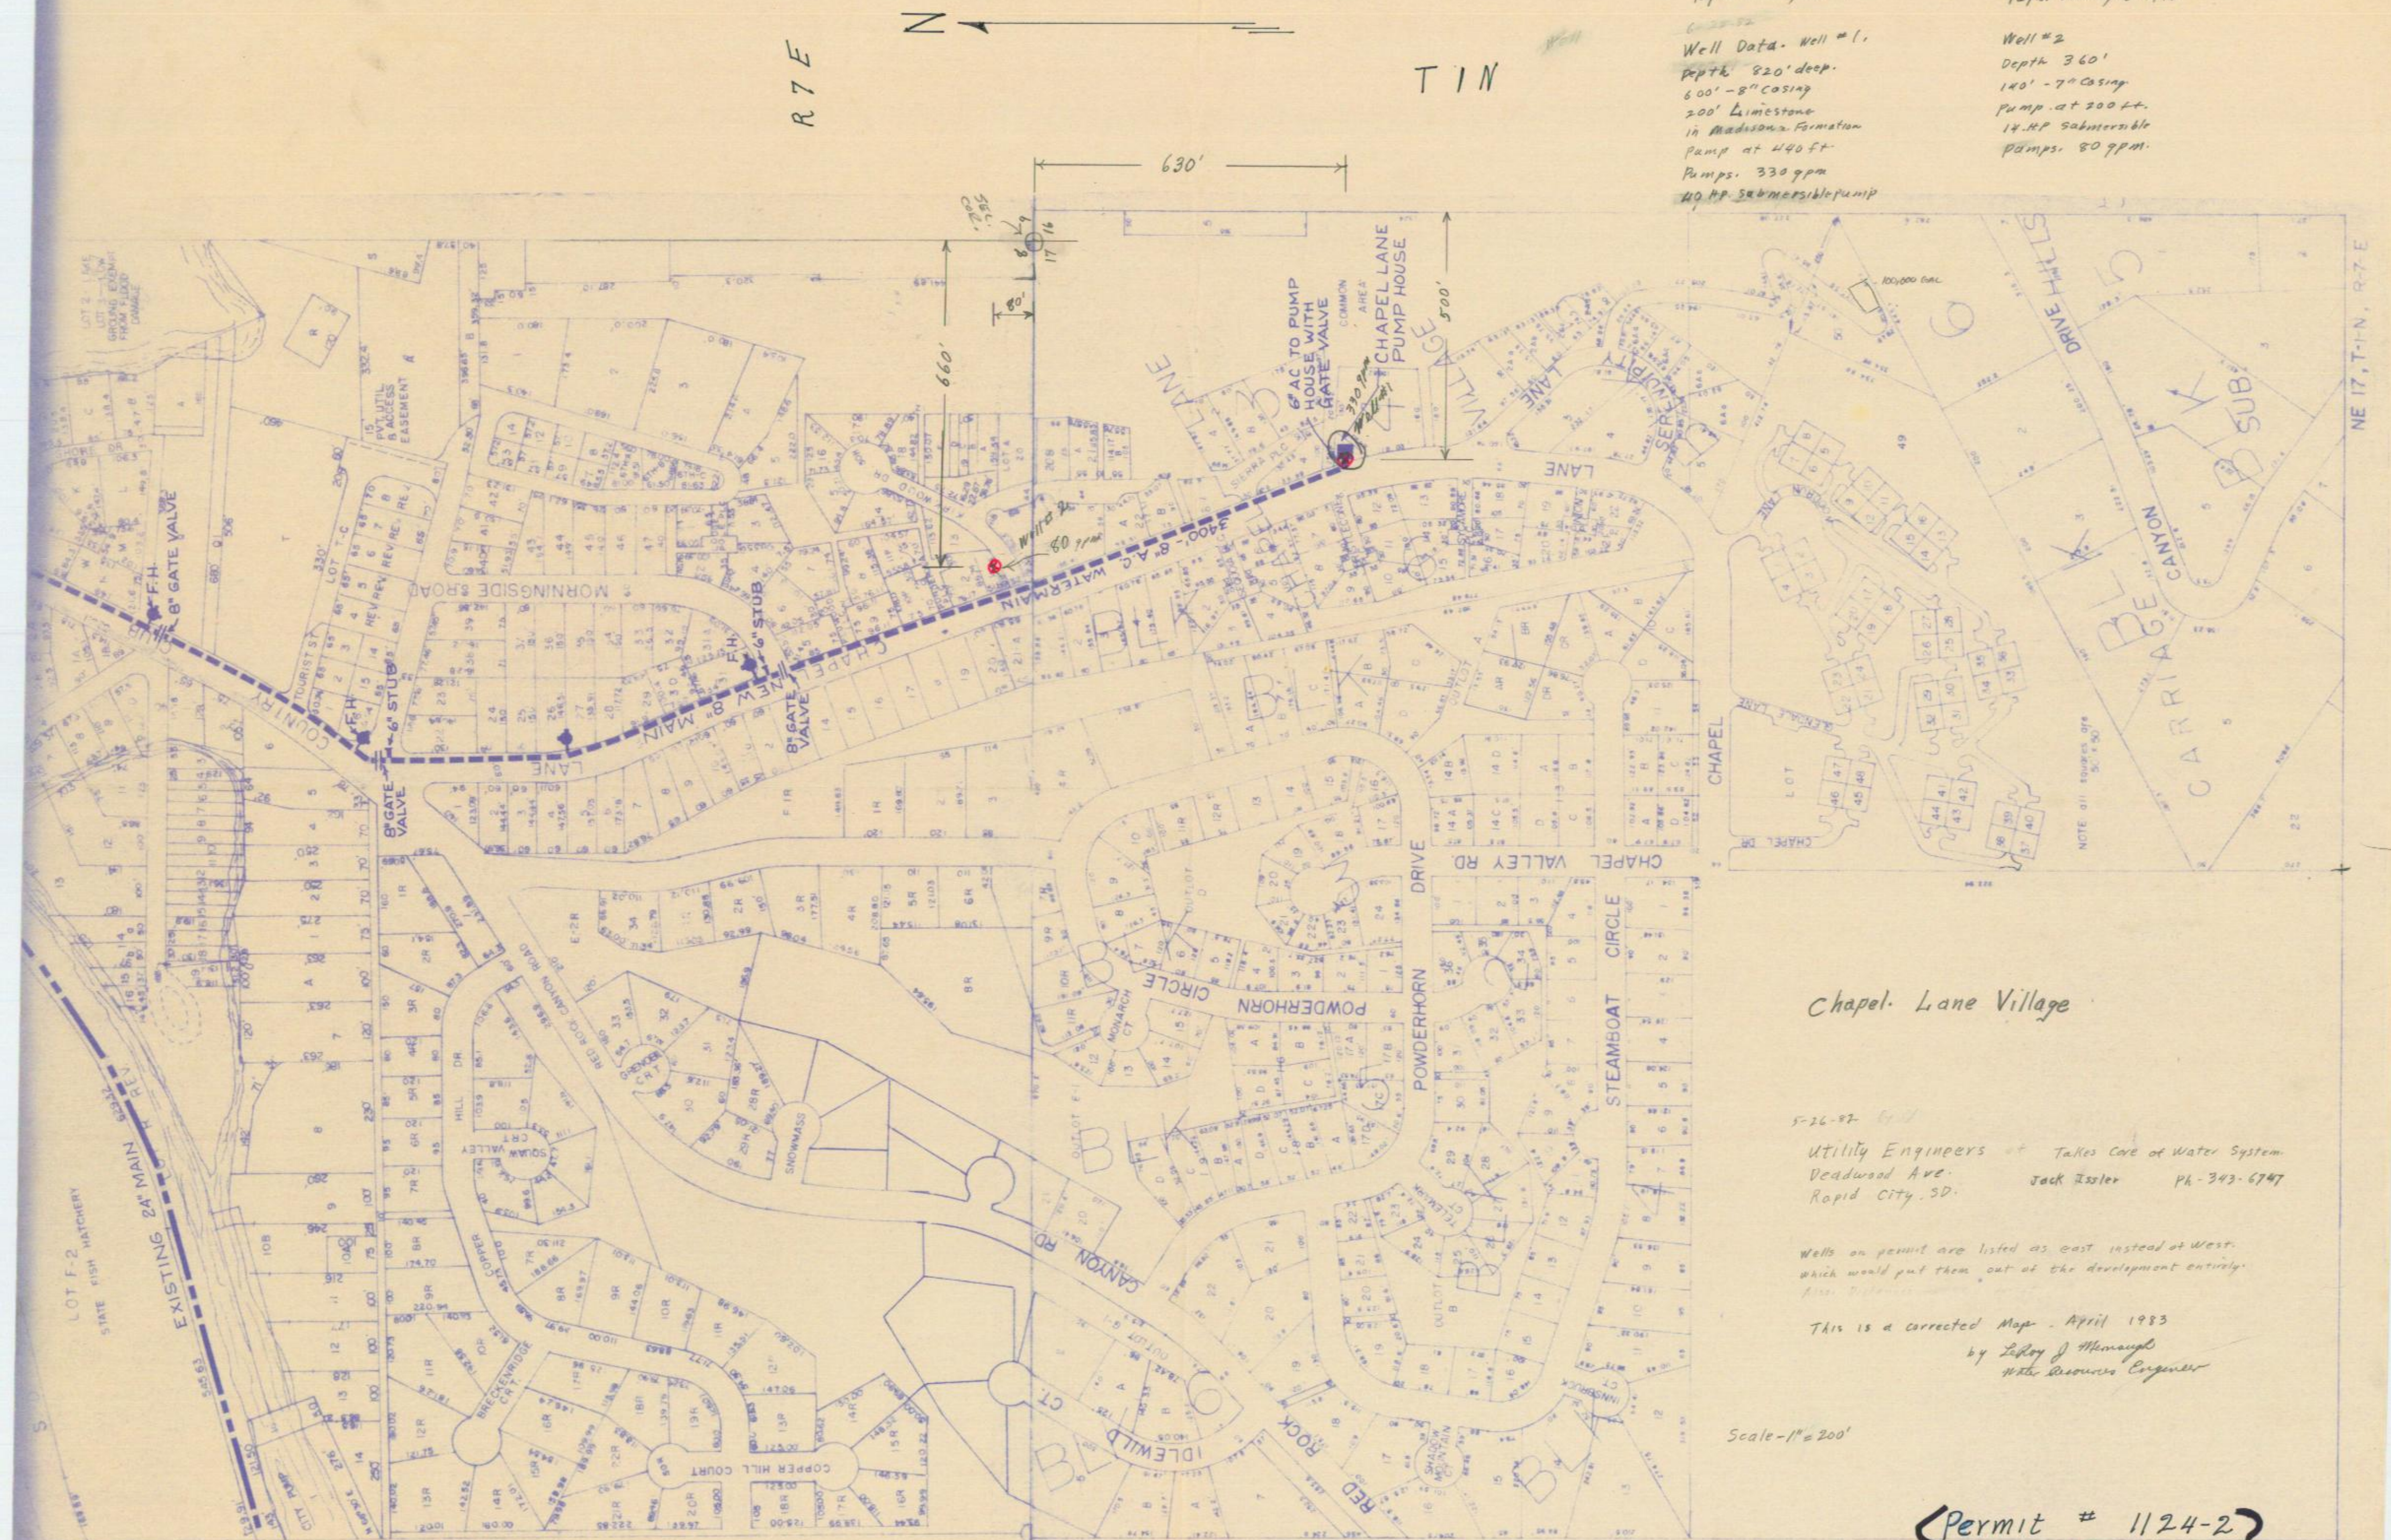

Chapel Lane Village


5-26-87
 Utility Engineers + Talks Core of Water System.
 Deadwood Ave. Jack Issler PH-343-6747
 Rapid City, SD.

Wells on permit are listed as east instead of west,
 which would put them out of the development entirely.
 Also, the permit is for a 3400' water main.

This is a corrected Map. April 1983
 by *Leroy J. McManis*
 Water Resources Engineer

Scale - 1" = 200'

(Permit # 1124-2)
 Map # 955-2

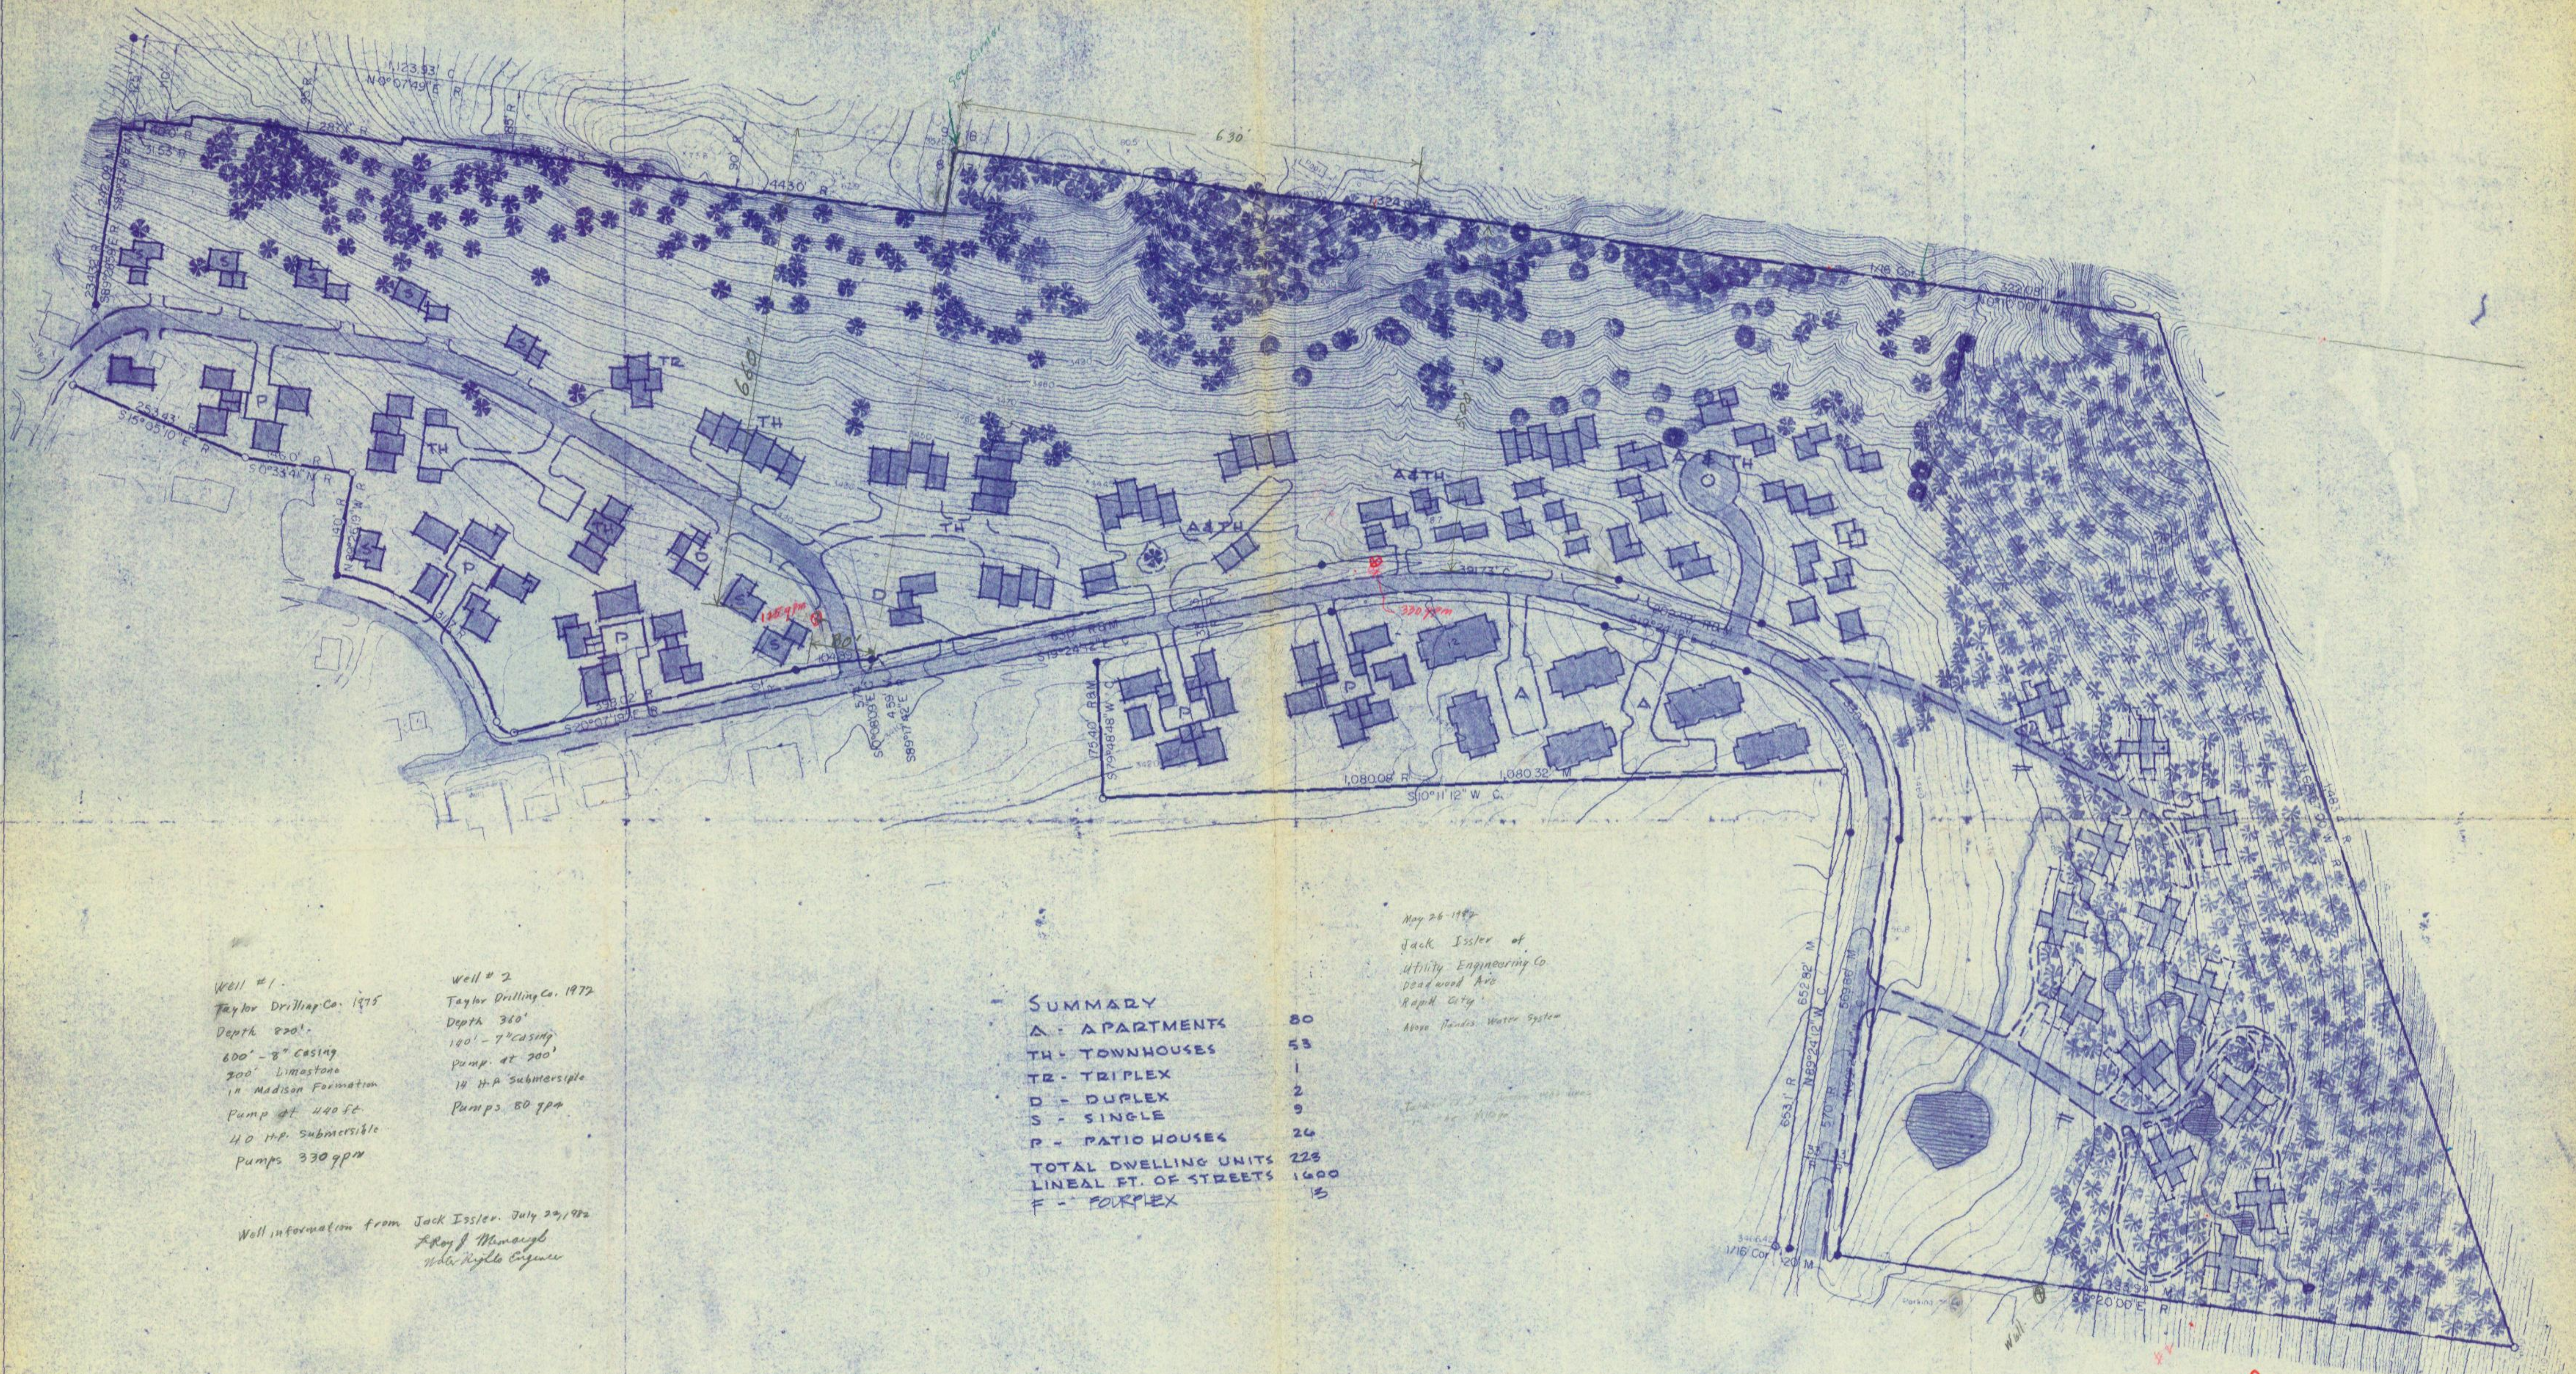

Well #1
Taylor Drilling Co. 1975
Depth 820'
600' - 8" casing
200' Limestone
in Madison Formation
Pump at 440 ft.
40 H.P. Submersible
Pumps 330 gpm

Well #2
Taylor Drilling Co. 1972
Depth 380'
140' - 7" casing
Pump at 200'
18 H.P. Submersible
Pumps 80 gpm

Well information from Jack Issler, July 29, 1982
Rory J. Wmangb
Water Rights Engineer

SUMMARY	
A - APARTMENTS	80
TH - TOWNHOUSES	53
TR - TRIPLEX	1
D - DUPLEX	2
S - SINGLE	9
P - PATIO HOUSES	24
TOTAL DWELLING UNITS	228
LINEAL FT. OF STREETS	1600
F - FOURPLEX	13

May 26-1982
Jack Issler of
Utility Engineering Co.
Deadwood Ave.
Rapid City
Above Floods Water System

Chapel Lane Village


PRELIMINARY PLAN

PENNINGTON COUNTY SOUTH DAKOTA	R.V. LORD & ASSOCIATES, INC. BOULDER, COLORADO
KNECHT INDUSTRIES OWNED	DRAWN: 7/6/72 JSU-DDS

R.V. LORD & ASSOCIATES INC.
3250 Walnut St./P.O. Box 335/Boulder, Colo. 80302
(303) 443-0413

- Property Corners, Found in Place
- Property Corners, Set
- R Record Dimensions
- M Measured Dimensions
- C Calculated Dimensions

Condominium model

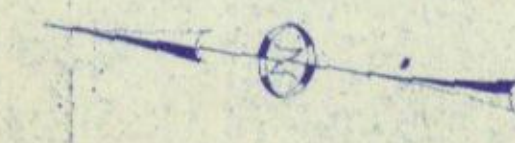

TOPOGRAPHIC MAP
SCALE - 1"=100'
CONTOUR INTERVAL - 2'

Compiled for
KNECHT INDUSTRIES, INC.
Rapid City, South Dakota
by
HORIZONS, INC.
Rapid City, South Dakota

A PLANNED UNIT DEVELOPMENT

MAP NO. 055.2 / APP. 10.10.10.10

WATER RIGHT APPLICATION APPROVAL

The Water Resources Commission hereby approves Water Right Application No. 1124.2
MACON, INC. 301 MT. RUSHMORE RD., RAPID CITY,
 (Applicant) (Post Office Address)
SOUTH DAKOTA With the following modifications:
 (State)

The ~~irrigation~~ wells approved under this Permit will be located near domestic wells and other ~~irrigation~~ wells which may obtain water from the same aquifer. The ~~irrigation~~ well owner, under this Permit, shall control his ~~irrigation~~ withdrawals so there is not a reduction of needed water supplies in existing domestic wells or in ~~irrigation~~ wells having prior water rights.

Date of first receipt of application SEPTEMBER 19 1972
 Date of return to applicant for correction, amendment or changes required SEPTEMBER 19 1972
 Date of receipt of corrected application SEPTEMBER 25 1972
 Approved NOVEMBER 8 1972 Recorded in Book 12 Page 163

WATER RIGHT PERMIT NO. 1124.2

The Water Resources Commission hereby grants and issues this Water Right Permit No. 1124.2 authorizing the construction of the water use system and the putting of water to beneficial use as stated in the Application and as modified in the Water Right Application approval, subject, however, to the following limitations and conditions:

1. The date from which applicant may claim right is SEPTEMBER 19 1972
2. The equivalent of one-fifth of the work above specified is to be completed on or before MAY 8 1975
3. The whole of said work is to be completed on or before NOVEMBER 8 1977
4. The limit of time from proof of beneficial use of water appropriated in accordance herewith is NOVEMBER 8 1981
5. The water appropriated shall be used for the purpose of SUBURBAN HOUSING

6. The prior right of all persons who, by compliance with the laws of the State of South Dakota, have acquired a right to the use of water must not be injuriously affected by this appropriation.

7. The amount of the appropriation herein granted shall not exceed .56 cubic feet per second; neither shall it exceed the capacity of the above described water supply system, nor shall it exceed the amount of water needed for ~~beneficial use~~ used for suburban housing and if for the irrigation purpose said appropriation must be limited to not more than the amount of water which is actually and beneficially applied for irrigation on or before NOVEMBER 8 1981 said water to be used during the following described annual period: CONTINUOUSLY

Witness my hand this 10TH day of NOVEMBER 19 72

WATER RESOURCES COMMISSION

By:

[Signature]
 Chief Engineer (Executive Officer)

Certificate of Construction Issued APRIL 20 1976

Water License Issued APRIL 20 1976

Form 2A - Wells, Dugouts or Water Storage Dams (Supplement to form 2)

12. Principal Features of the Proposed Water Supply System (continued.)

D. Well Information or Estimates

- (1) Drill Hole, Diameter 9, Depth 300
(2) Casing, Type Steel Diameter 7 Thickness Std. Casing
(wood, concrete, steel, etc)
(3) Perforated Screen.
Type --, Diameter --, Length --
(4) Gravel Pack. Thickness --, Length of gravel pack --

E. Dugout Information or Estimates.

- (1) Surface dimensions --, Depth --

F. Fill out for Either a Well or a Dugout.

- (1) Water Bearing Materials. (Please attach a copy to test well log if available.)

Character of water bearing materials Minneapolis Sand

Depth to top of water bearing material 250
Depth to bottom of water bearing material 300
Thickness of water bearing material 50+
Depth to water (ground surface to water level) Static 120 +

- (2) Distance to nearest existing household or livestock watering wells.

On same owner's property -- rds. On property owned by others 90 rds.

G. Water Storage Dams.

If the proposed water use system contains one or more water storage dams, please show in the space below the height, maximum water depth, surface area and storage capacity of each storage dam. The location of each water storage dam should be shown on the water right map.

MACON, INC.

Don L. Knecht
Signature of Applicant
By: Don L. Knecht, Vice President

Form 15.

Permit No. 1124-2

Water Diversion No. 2 RAPID CREEK Water District

CERTIFICATE OF CONSTRUCTION

This is to Certify, That Macon, Inc.

_____ the holder _____ of
Permit No. 1124-2, issued upon Application No. 1124-2, bearing date of priority of September 19,
1972 authorizing the diversion of .56 cu. ft. per second of the waters of _____
ground water County of Pennington, State of South Dakota at _____
Well #1- 575 ft. South and 420 ft. East; Well #2-1680 ft. South and
1350 ft. East from the NE Corner, Section 17, T1N, R7E

_____, for Suburban Housing
_____ purposes, has complied with the provisions of the laws of the State of South Dakota relating to proof of
completion of the works of diversion set out and described in said Permit; that said works are found in satisfactory
condition for diverting and conveying to the place of intended use .80 cu. ft. per second of water.
Date April 20, 1976

By:

WATER RIGHTS COMMISSION

John Hatch
JOHN HATCH, Chief Engineer

STATE OF SOUTH DAKOTA

WATER LICENSE NO. 1124-2

(1) WHEREAS, On the 19th day of September A. D. 19 72
Macon, Inc.

made Water Right Application No. 1124-2 for a permit to use .56 cubic feet per second of the waters
of ground water

County of Pennington, State of South Dakota, for suburban housing
purpose, and

(2) WHEREAS, On the 10th day of November A. D. 19 72
Permit No. 1124-2, with a date of priority of September 19, 1972

was issued to said applicant for the diversion of said water, and provided for the completion of construction of the water
supply system therein described on or before the 8th day of November A. D. 19 75 and for the
application to beneficial use of said water on or before the 8th day of November A. D. 19 77

and:

(3) WHEREAS, It is hereby certified that the applicant has complied with the provisions of the laws of the State of South Dakota
relating to completion of the construction of the water supply system and is entitled to divert .56 cubic feet
per second of water for beneficial use and,

(4) WHEREAS, It is hereby certified that the applicant has complied with the provisions of the laws of the State of South Dakota
relating to the application of water to beneficial use of the following extent,
water is used for a suburban housing development

(5) NOW, THEREFORE, By the virtue of the authority vested in us by the laws of the State of South Dakota, We hereby grant and confirm to Hucon, Inc.

of Rapid City, S.D.
the holder _____ and owner _____ of said permit No. 1124-2 water right, dating from September 10, 1972
to use of .50 cubic feet per second of the waters
of ground water

in the County of Pennington and State of South Dakota, or so much thereof as may be necessary for the
purposes hereinbelow mentioned, to be diverted at
Well #1-575 ft. South and 420 ft. East; Well #2-1380 ft. South and
1350 ft. East from the NE Corner, Section 17, T1N, R7E

and ~~for the purpose of~~ conducted through the water distribution system

for the purpose of suburban housing

Subject to any limitations listed in Water Right Permit No. 1124-2 and subject to the laws of the State of South Dakota.

WITNESS, My hand and seal of our office at Pierre, South Dakota
this 20th day of April A. D.
Nineteen Hundred and Seventy-six

WATER RIGHTS COMMISSION

By:

John Hatch
Chief Engineer, Executive Officer JOHN HATCH

Affidavit of Publication

STATE OF SOUTH DAKOTA }
County of Pennington } ss.

..... Jerry J. Shoener , being first duly sworn,
upon his oath says: That he is now and was at all times hereinafter mention-
ed, an employee of the RAPID CITY JOURNAL COMPANY, a corpora-
tion, of Rapid City, South Dakota, the owner and publisher of the RAPID
CITY JOURNAL, a legal and daily newspaper printed and published in
Rapid City, in said County of Pennington, and has full and personal know-
ledge of all the facts herein stated as follows: that said newspaper is and
at all of the times herein mentioned has been a legal and daily newspaper
with a bonafide paid circulation of at least Two Hundred copies daily, and
has been printed and published in the English language, at and within an
office maintained by the owner and publisher thereof, at Rapid City, in
said Pennington County, and has been admitted to the United States mail
under the second class mailing privilege for at least one year prior to the
publication herein mentioned; that the advertisement, a printed copy of
which, taken from said RAPID CITY JOURNAL, the paper in which the
same was published, is attached to this sheet and made a part of this affi-
davit, was published in said newspaper once each week
for two successive weeks , the
first publication thereof being on the 11th day of
..... October , 19 72 , that the fees charged for the
publication thereof are Eight Dollars and
..... 72 cents.

Jerry J. Shoener

Subscribed and sworn to before me this 18th day of
October , 1972

[Signature]
Notary Public.

I, Jerry J. Shoener, Circulation Manager of the Rapid City Journal certify that the average daily paid Circulation of the Rapid City Journal for the month of September, 1971, was 33,900.

Jerry J. Shoener
Jerry J. Shoener

Subscribed and sworn to before me this 13th day of October, 1971.

[Signature]

Oct. 11, 1972

NOTICE INTENT TO APPROPRIATE WATER

Pierre, South Dakota 57501
September 25, 1972
Notice is hereby given that Mason, Inc., whose post office address is Rapid City, South Dakota, has made an application in accordance with the provisions of the water laws of South Dakota for a permit to appropriate for beneficial use .35 cubic feet of water for second of time from ground water through the Chapin Lane Diversion, the point of diversion of which is to be located in the NE1/4 NE1/4 and in the SW1/4 NE1/4 of Section 17, Twp. 1N, Range 7E. Said water to be used for the purpose of providing water supplies for a suburban housing development.

This application No. 1124-2 will be considered by the Water Resources Commission at their office at Pierre, S.D., the 8th day of November, 1972, at 2:00 P.M. All interested persons may appear and be heard.
WATER RESOURCES COMMISSION
By: Burtis F. Jones
Water Rights Specialist

RECEIVED
OCT 19 1972

STATE WATER RESOURCES COMMISSION
PIERRE, SOUTH DAKOTA

Form 6 - Notice of Intent to Appropriate Water

1124-2

Publish first publication, on or before October 26, 19 72

NOTICE
INTENT TO APPROPRIATE WATER

Pierre, South Dakota 57501

September 25, 19 72

Notice is hereby given that Hacon, Inc.

whose post office address is Rapid City, South Dakota, has made an application in accordance with the provisions of the water laws of South Dakota for a permit to appropriate for beneficial use .55 cubic feet of water per second of time from the ground water through the

Chapel Lane Diversion

, the point of diversion of which is to be located in the _____

NE 1/4 NE 1/4 and in the SW 1/4 NE 1/4

of Section 17, Twp 1N, Range 7E. Said water to be used for the purpose

of providing ~~irrigation on the following described land~~

water supplies for a suburban housing development

This application No. 1124-2 will be considered by the Water Resources Commission at their office at Pierre upon the 8th day of November, 19 72, at 2:00 P. M. All interested persons may appear and be heard.

WATER RESOURCES COMMISSION

By:

BURTON F. JONES, Water Rights Specialist
cc: Don L. Knecht, Hacon, Inc., 201 Mt. Rushmore Road, Rapid City, S.D. 57701


Form 20.

No. 1124.2

NOTICE OF TRANSFER OF WATER PERMIT

TO: Water Rights Commission
Joe Foss Building
Pierre, South Dakota 57501

Date April 12, 1977

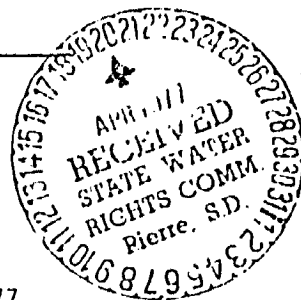

This is to notify you that title to the ~~XXXX~~ wells described as follows:

Well #1, 575' S and 420' E and Well #2, 1680' S and 1350' E, both from
the NE Corner, Section 17, T1N, R7E

formerly owned by Macon, Inc.

has been transferred to Chapel Lane Water Company

together with any rights to the beneficial use of water thereon as evidenced by
Water Right Permit No. 1124.2 as provided for in Section 61.0127 of the 1960
Supplement to the South Dakota Code of 1939.

You are therefore hereby requested to file this "Notice of Transfer of Water
Permit" in its appropriate file at the Office of Water Rights Commission as
evidence of the change of ownership.

A fee of one dollar is hereto attached to cover filing fees as required
under Section 61.0159 of the 1960 Supplement to the South Dakota Code of 1939.

STATE OF SOUTH DAKOTA)
) ss.
County of Pennington)

I, Don Knecht, Vice President being first duly sworn on my
oath despose and say: That my relation to the above described undertaking is
that of Owner, that I have read the above foregoing statement, and I know of my
own personal knowledge that the information herein stated is true.

Don L. Knecht
(Signed)

Subscribed and sworn to before me this 12th day of April
19 77.

My Commission Expires
May 27, 1980

Charles L. Binger
(Notary Public)

Permit No 1124-2

Water Division 2 Rapid Creek Water District

**REPORT OF EXAMINATION OF WORKS
AND/OR APPLICATION OF WATER TO BENEFICIAL USE**

TO: Water Resources Commission, State Office Building No. 2, Pierre, South Dakota 57501

I have this day made a thorough examination of the water use system constructed by Macon, Inc.
_____ of Rapid City, South Dakota _____ holder
of Permit No. 1124-2, bearing date of priority of September 19, 1972
authorizing the diversion of .56 cu. ft. per second of the waters of ground water
for suburban housing purposes, in Pennington County.

I have to report on the condition of the same as follows:

The Water Use System consists of,

A. Works used to divert the water:

Well No. 1: 7" casing to 277 feet, 15 H.P. Jacuzzi

Well No. 2: 8" casing to 600 feet; 40 H.P. Jacuzzi

200,000 gallon ground level storage reservoir

B. Works used to transport water to place of use,

6600 feet of PyC plastic; 4", 6", & 8" mains

C. Works used to apply water to beneficial use.

210 service connections

The system is in the following condition: very good

The print of diversion is located Well No. 1: 575' S & 420' E; Well No. 2:
1680' S & 1350' E from the NE corner of Sec. 17, T1N, R7E, BHM

The works are capable of diverting and conveyin, to the place of use .6

20. ft. per second of water which is to be used for suburban housing

Water has been put to beneficial use to the maximum extent as follow: 210 service connections

comprising a total of _____ acres of land.

Date 2-13-76

Ernest G. Barker
(Signature)

NOTICE OF COMPLETION OF WORKS AND/OR APPLICATION OF WATER TO BENEFICIAL USE

Post Office Rapid City, S.D.Date MAY 7, 1973

TO: Water Resources Commission
 State Office Building No. 2
 Pierre, South Dakota 57501

Dear Sirs:

This is to inform you that I have completed the construction of the water diversion system and/or that I have put the water to beneficial use to the maximum extent it is going to be used, not exceeding the amounts as specified in Water Right Permit No. 1124-2.


Water Right Permit No. 1124-2 states that the diversion system is to be constructed by Nov SEPT, 19 77 and that the water is to be put to beneficial use by SEPT Nov 19 82.

The diversion system was completed on MAY 5, 19 73. Applying the water to beneficial use was completed on MAY 7, '9 73.

You may schedule an inspection so that the Certificate of Construction and/or the Water License may be issued, thus completing my acquisition of a water right.

1 WELL ONLY.

POSSIBLE 2ND WELL
PRIOR TO SEPT. OF 1977

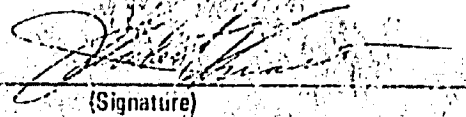
 (Signature)

J. Robert Knecht, President

1124-2

May 23, 1973

Mr. Don Knecht, General Manager
Knecht Industries, Inc.
301 Mt. Rushmore Road
Rapid City, South Dakota 57701

Dear Mr. Knecht:

We are in receipt of your notice of completion of work and application of water to beneficial use under your Permit No. 1124-2. You indicate that only one well is in operation.


Under the Permit you have until November, 1977 to complete the entire system. Inasmuch as you may drill a second well, this office will hold off the inspection until the well is constructed or the time limit is up.

Should you have further questions, feel free to contact this office.

Sincerely,

BURTON F. JONES
Water Rights Specialist

BFJ/bw

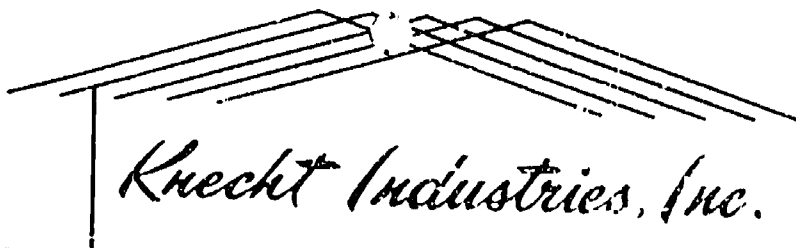

KNECHT LUMBER COMPANY

BUILDING MATERIAL DISTRIBUTORS

MASTER CRAFT HOMES


BIG K CASH AND CARRY

MACON, INC.

September 22, 1972

301 MT. RUSHMORE ROAD
RAPID CITY, SOUTH DAKOTA 57701
AREA CODE 605 DIAL 342 4840

Mr. Burton F. Jones
Water Right Specialist
South Dakota Water Resources Commission
State Office Building #2
Pierre, South Dakota 57501

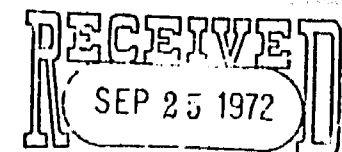

STATE WATER RESOURCES COMM.
PIERRE, SOUTH DAKOTA

Dear Mr. Jones:

Enclosed is the plat of the Chapel Lane Village with the sewer and water placed. The location of well #1 is shown approximately where it will be drilled. Well #2 is presently drilled and at a 300' depth has a pumping capacity of 125 gallons per minute. We intend to tie into this well which is owned by Mr. A. E. Dahl of the Stavekirk Corporation. In the event we are unable to reach an agreement with Mr. Dahl, it will be necessary for us to drill two wells of our own.

The project will be developed over a five- to ten-year period of time and we will add reservoirs as necessary, starting with one of 50,000 gallons. The sewer for this area is to be tied into the Rapid Canyon Sewer District which is already on site.

Should you need further information, please advise. If you have any suggestions, I would be pleased to have them.

Sincerely,

KNECHT INDUSTRIES, INC.

Don Knecht

Don Knecht
General Manager

DK:cb
Enclosure



Water Rights Division - DWNR

File no. 1124-2

Conversation or File Documentation

NAME OF PERSON OR FILE: Chapel Lane Water CompanyADDRESS: P.O. Box 2532
Rapid City, S.D. 57101 COUNTY PenningtonDATE: Apr. 26, 1983 TELEPHONE _____RE: Error in well locations.

COMMENTS:

In the spring of 1982 I was checking thru the permits and discovered that permit No. 1124-2 was shown to have two wells. One was to be 575 ft south and 420 ft east and the other to be 1680 ft south and 1350 ft east of the northeast corner of section 17, T1N R1E. The distances should have been West instead of east otherwise the wells would be in section 16.

The error may have come about due to the fact the water right map had east at the top of the page and north to the left. If this was not observed the error could occur.

This error was discussed with Jack Jasber of Northwest Engineering in Rapid City who takes care of the wells.

In order for the ^{License} Permit to be as accurate as possible a new license should be ^{issued} ~~submitted~~ to correct this discrepancy.

File in Permit or other file as necessary. Use to document conversations and what the other party was told; why action or decision was made.

4/82

NAME: Leroy McManis
April 26, 1983

STATE OF SOUTH DAKOTA

WATER LICENSE NO. 1124-2

(1) WHEREAS, On the 20th day of April A. D. 1976
Chapel Lane Water Company

was issued Water License
 made Water Right Application No. 1124-2 for a permit to use .56 cubic feet per second of the waters
 of groundwater (two wells)

County of Pennington, State of South Dakota, for suburban housing

purposes; and

(2) WHEREAS, On the 20th day of April A. D. 1976
 Water License 1124-2, with a date of priority of September 19, 1972
 Permit No. _____

was issued to said applicant _____ for the diversion of said water, and provided for the completion of construction of the water
 supply system therein described on or before the _____ day of _____ A. D. 1976 and for the
 application to beneficial use of said water on or before the _____ day of _____ A. D. 1976

WHEREAS, after reviewing Water Right No. 1124-2 and the License issued April 20, 1976,
 an error was found in the legal description of the wells for Chapel Lane Water Company.
 This Water License is being re-issued to correct that error.

and:

(3) WHEREAS, It is hereby certified that the applicant has complied with the provisions of the laws of the State of South Dakota
 relating to completion of the construction of the water supply system and is entitled to divert .56 cubic feet
 per second of water for beneficial use and,

(4) WHEREAS, It is hereby certified that the applicant has complied with the provisions of the laws of the State of South Dakota
 relating to the application of water to beneficial use of the following extent,

water to be used for a suburban housing development.

(5) NOW, THEREFORE, By the virtue of the authority vested in us by the laws of the State of South Dakota, We hereby grant and confirm to Chapel Lane Water Company

of P.O. Box 2536, Rapid City, SD 57701
the holder Water Right 1124-2 of said permit No. 1124-2 a water right, dating from September 19, 1972
to use of .55 cubic feet per second of the waters
of groundwater (two wells)

in the County of Pennington and State of South Dakota, or so much thereof as may be necessary for the
purposes hereinbelow mentioned, to be diverted at well #1 - 630'S and 500'W; 80'N and 660'W from
the NE Corner of Section 17, T1N, R7E.

and conducted ~~to and upon~~ through Water Company's distribution system

for the purpose of suburban housing

Subject to any limitations listed in Water Right Permit No. 1124-2 and subject to the laws of the State of South Dakota.

WITNESS, My hand and seal of our office at Pierre, South Dakota

this 27th day of April A.D.

Nineteen hundred and Eighty-Three

WATER MANAGEMENT BOARD

By:

John Hatch
Chief Engineer, Executive Officer JOHN HATCH

April 29, 1983

Chapel Lane Water Company
P.O. Box 2536
Rapid City, South Dakota 57701

Gentlemen:

Enclosed is your re-issued Water License No. 1124-2. The License is being re-issued to correct errors found in the legal description of your wells.

If you have any questions concerning this matter, please contact this office.


Very truly yours,


John Hatch, Chief Engineer
Water Rights Division

JH:GY:ms
Enc.

SOUTH DAKOTA WATER WELL COMPLETION REPORT

10-85

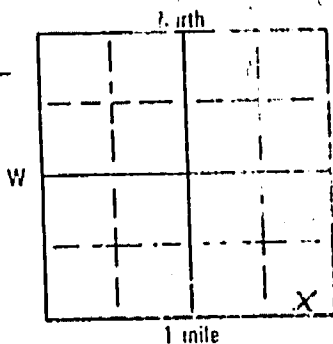Location SW 1/4 SW 1/4 Sec 8 Twp 14 N Rg 2 ECounty
PenningtonPlease mark well
location with
an "X"Well Completion Date 11-15-72

PROPOSED USE:

☒ Domestic ☐ Municipal ☐ Test Holes
☐ Irrigation ☐ Industrial ☐ Stock

Method of Drilling:

Air Rotary

CASING DATA:

☐ Steel ☐ Plastic ☐ Other

If other describe _____

PIPEWEIGHT	DIAMETER	FROM	TO	HOLE DIAMETER
<u>23</u> LB/FT	<u>7</u> IN	<u>0</u> FT	<u>140</u> FT	<u>8 3/4</u> IN
_____ LB/FT	_____ IN	_____ FT	_____ FT	_____ IN
_____ LB/FT	_____ IN	_____ FT	_____ FT	_____ IN
_____ LB/FT	_____ IN	_____ FT	_____ FT	_____ IN

GROUT:

Was the well grouted? ☒ YES ☐ NOTo what depth? 140 FEETWhat is grouting material? cementIf cement, number of sacks? 15Describe grouting procedure pressure grouted
through casingWhat was grout weight? 75 LB/GALSCREEN: ☐ Perforated pipe ☐ Manufactured

Diameter _____ IN Length: _____ FEET

Material _____

Slot Size _____ Set From _____ Feet To _____ Feet

Slot Size _____ Set From _____ Feet To _____ Feet

Slot Size _____ Set From _____ Feet To _____ Feet

Other information _____

Was a packer or seal used? ☐ YES ☒ NO

If so, what material? _____

Describe packer(s) and location? _____

Was well disinfected upon completion? ☒ YES ☐ NOExplain Chlorine tabs placed in wellBacteriological analysis ☐ YES ☐ NO

Laboratory sent to _____

Well Owner:

Name Chapel Lane Water Co.Address P.O. Box 2536 Rapid City, S.D. 57204

Well Log:

Depth

Formation	From	To
Red Shale	0	20
gravel + boulders	20	42
limestone	42	50
red shale + SS	50	70
pink limestone	70	80
red shale	80	83
red SS w/ shale layers	83	222
limestone	222	246
red shale	246	257
red to purple limestone	257	360
w/ interbedded SS		

STATIC WATER LEVEL 25 Feet

If flowing: closed in pressure _____ PSI

GPM flow _____ through _____ inch pipe

Controlled by ☐ Valve ☐ Reducers ☐ Other

If other, specify _____

Can well be completely shut in? _____

WELL TEST DATA:

☐ Pumped☐ Bailed☒ OtherDescribe: Air Developed

Pumping Level Below Land Surface

360 ft. After 4 Hrs. pumped 100 GPM

_____ ft. After _____ Hrs. pumped _____ GPM

_____ ft. After _____ Hrs. pumped _____ GPM

REMARKS:

This well was drilled under license 331

And this report is true and accurate.

Drilling firm Taylor Drilling Co.

Signature of License Representative:

Ralph Taylor

Signature of V. ... Owner:


Spencer TaylorDate 27 May 89

SOUTH DAKOTA WATER WELL COMPLETION REPORT

10-85

Location NE 1/4 NE 1/4 Sec 17 Twp 1N Rg 7ECounty Pennington

Please mark well location with an "X"

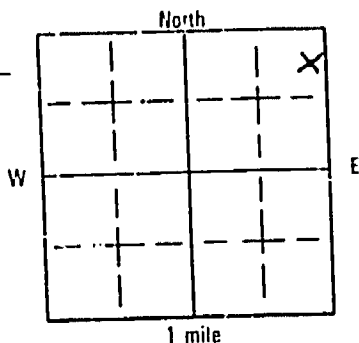Well Completion Date Dec. 1974

PROPOSED USE:

☒ Domestic ☐ Municipal ☐ Test Holes
☐ Irrigation ☐ Industrial ☐ Stock

Method of Drilling:

Air Rotary

CASING DATA:

☒ Steel ☐ Plastic ☐ Other

If other describe _____

PIPEWEIGHT	DIAMETER	FROM	TO	HOLE DIAMETER
<u>24</u> LB/FT	<u>8 5/8</u> IN	<u>0</u> FT	<u>643</u> FT	<u>9 1/8</u> IN
_____ LB/FT	_____ IN	_____ FT	_____ FT	_____ IN
_____ LB/FT	_____ IN	_____ FT	_____ FT	_____ IN
_____ LB/FT	_____ IN	_____ FT	_____ FT	_____ IN

GROUT:

Was the well grouted? ☒ YES ☐ NOTo what depth? 643 FEETWhat is grouting material? CementIf cement, number of sacks? 34Describe grouting procedure Pressure grouted through casingWhat was grout weight? 15 LB/GALSCREEN: ☐ Perforated pipe ☐ Manufactured

Diameter _____ IN Length _____ FEET

Material _____

Slot Size _____ Set From _____ Feet To _____ Feet

Slot Size _____ Set From _____ Feet To _____ Feet

Slot Size _____ Set From _____ Feet To _____ Feet

Other information _____

Was a packer or seal used? ☐ YES ☒ NO

If so, what material? _____

Describe packer(s) and location? _____

Was well disinfected upon completion? ☒ YES ☐ NOExplain: Chlorine Tabs placed in wellBacteriological analysis ☐ YES ☐ NO

Laboratory sent to _____

Well Owner:

Name Chapel Lane Water Co.Address P.O. Box 2536 Rapid City SDWell Log: 57709

Depth

Formation	From	To
Gravel + shale	0	20
Red shale w/ Gravel + limestone	20	60
Broken Limestone	60	70
Pink + Yellow SS	70	145
Red Limestone	145	170
Red, Yellow + White SS	170	270
Interbedded Limestone + SS	270	420
Gray to White Limestone	420	495
Sandstone	495	500
Red + White Limestone	500	615
White Limestone	615	643
Broken White Limestone	643	660
White Limestone	660	820

STATIC WATER LEVEL 12 Feet

If flowing: closed in pressure _____ PSI

GPM flow _____ through _____ inch pipe

Controlled by ☐ Valve ☐ Reducers ☐ Other

If other; specify _____

Can well be completely shut in? _____

WELL TEST DATA:

☒ Pumped☐ Bailed

Describe: _____

☐ Other

Pumping Level Below Land Surface

42 ft. After _____ Hrs. pumped 330 GPM

_____ ft. After _____ Hrs. pumped _____ GPM

_____ ft. After _____ Hrs. pumped _____ GPM

REMARKS:

This well was drilled under license # 331

And this report is true and accurate.

Drilling firm Taylor Drilling Co.

Signature of License Representative:

Ralph Taylor Jr.

Signature of Well Owner:

Franklin Miller CLWC ManagerDate 27 May 89