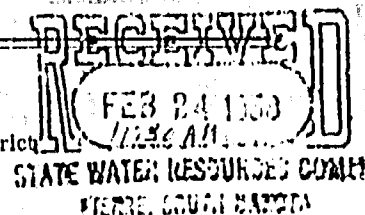


No. 220-3Water Division No. 3 James River District
(Blanks to be filled by the Engineer for the W. R. C.)

APPLICATION FOR PERMIT To Appropriate Water within the State of South Dakota

(NOTE—Draw a line through items not applicable.)

1. Name of applicant City of De Smet, A Municipality
Postoffice address De Smet, County Kingsbury, State South Dakota

I. If a corporation

- (a) Name of same _____
(b) Date and place of incorporation _____
(c) Amount of capital stock _____
(d) Amount paid in _____
(e) Names and addresses of directors _____

(NOTE—A certified copy of articles of incorporation must accompany the application.)

II. Method of accomplishing the work and financial resources of the applicant:

- (a) Method of accomplishing work (Whether by contract, employment of others, or by direct labor)
Well No. 1 - All work contracted - all work completed in year of 1922;
Well No. 2 - All work noncontracted - all work completed in year of 1952.

- (b) Cash on hand, \$ _____ (c) Treasury stock, \$ _____
(d) Bonds to be issued, \$ _____ (e) Other resources, \$ _____

2. Name of diversion work Municipal pumping plant No. 1 & P.O. No. 2.
3. Amount of water claimed Two Five (25) cubic feet per second
4. Source of water supply Underground Aquapier
5. Location of point of diversion Well in Blk. No. 5, Drake's Addition, De Smet, S.D.
_____ on _____ bank Kingsbury County.
6. Annual period or periods during which water is to be used Continuously throughout year.
7. To be used for:

- I. Irrigation or domestic use: Gravity, overhead sprinkling or combination system? XX

- (a) Number of acres to be irrigated XX acres.

- (b) Legal subdivisions to be irrigated XX

(NOTE—A list of lands to be irrigated, giving each subdivision and fraction with acreage thereof, should be written here, or may be appended as a part of this application. Same must also be shown on accompanying map.)

- (c) Statement as to domestic use (giving location, etc.) Is used to supply domestic needs for all residents and commercial users of City of De Smet.

II. Stockwatering, mining, ~~industrial~~ power, fish culture, fire protection and public recreation:

- (a) Nature of use Fire protection - public recreation.

Name any of the above uses claimed

- (b) Amount of power to be generated XX horse power.

Amount claimed for engine cooling XX

- (c) Location of plant XX

- (d) Method of developing power XX

- (e) Point where water will be returned to stream At outfall end of sewer line at Silver Lake.

Map No. 399-3

8. Estimated cost of work:

(a) Head Gates, \$ XX

(b) Pumping plant, \$ 5,000.00

(c) Fluming, \$ XX

(d) Canal-earth, \$ XX

Rock, \$ XX

(e) Other structures Cast iron water mains \$ 25,000.00

Total, \$ 30,000.00

9. Description of diversion works:

I. Nature of works: (Reservoir, dam, ditch, flume, pumping plant, etc.)

From a well at pumping plant No. 1 & No. 2.

II. Dimensions of works:

(a) Dam: Height _____ feet; length at bottom _____ feet; length at top _____ feet; thickness at bottom _____ feet; thickness at top _____ feet; slope at front water face _____; slope at back face _____ material used in construction _____

(b) Reservoir: Capacity when filled _____ acre feet. Surface area at highwater mark _____ acres.

DEPTH AT OUTLET-Feet	SURFACE AREA AT EACH DEPTH AT OUTLET—ACRES	FEET	ACRE-Feet CAPACITY

(c)* Head gate: Width _____ feet; height _____ feet; Material _____

(d) Canal: Total length _____ miles.

LOCATION BELOW HEADGATE	DEPTH	BOTTOM WIDTH	WIDTH AT WATER-LINE	GRADE PER MILE
At _____ Mile	_____ feet	_____ feet	_____ feet	_____ feet
At _____ Mile	_____ feet	_____ feet	_____ feet	_____ feet
(Give dimensions where reductions in size are made.)

Distribution system and well already completed and in u

10. Time required for completion of work/_____ years. use since 1922.

11. Time required for complete application of water to the proposed beneficial use 1000 years.

12. Choice of newspaper for publication of notice of intention to appropriate _____
The De Smet News, De Smet, S.D.

STATE OF SOUTH DAKOTA

County of Kingsbury


ss.

I, G. S. Barnes, Mayor of City of De Smet, S.D., being first duly sworn on my oath depose and say: That my relation to the above described undertaking is that of owner, that I have read the above foregoing statement, examined the map accompanying the same, and that I know of my own personal knowledge that the matters therein stated and shown are true.

Signed By: *G. S. Barnes* Mayor.

Subscribed and sworn to before me this 20th day of February 1950.

Edw. J. F. Sullivan
Notary Public (or other qualified officer.)

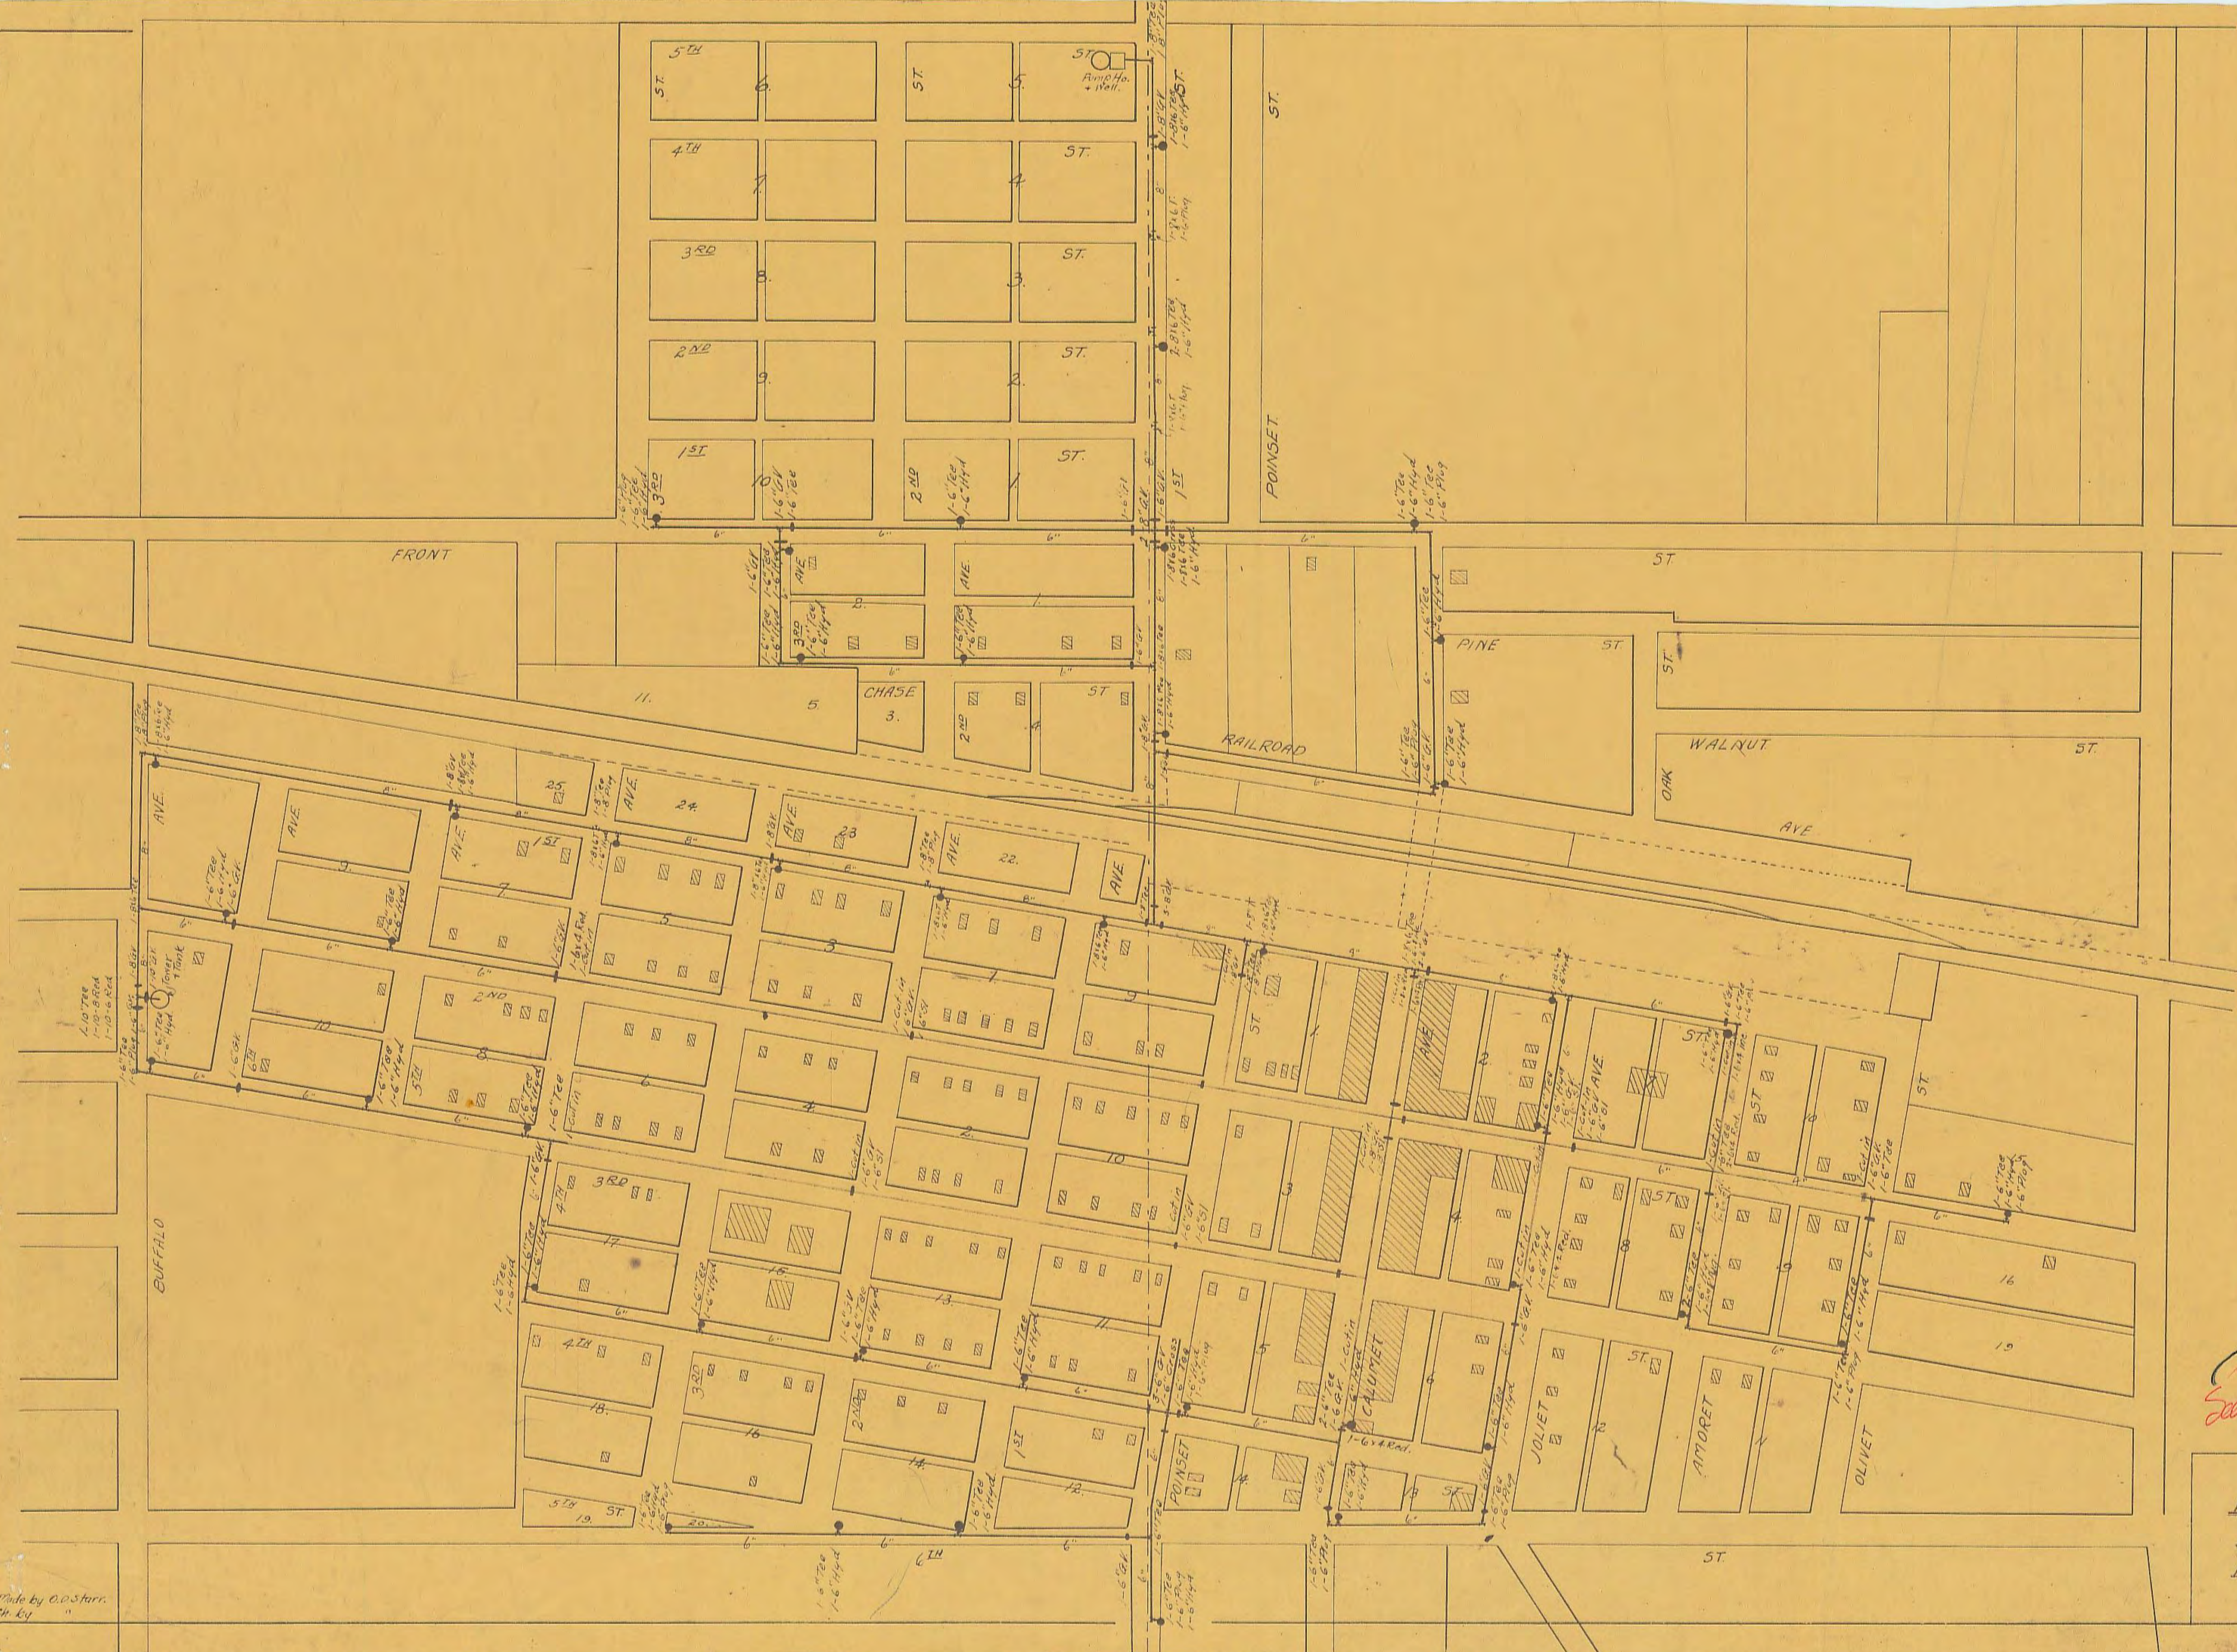

RECEIVED
FEB 24 1923
STATE WATER RESOURCES DEPT.
PIERRE, SOUTH DAKOTA

Legend:

Plains Valves Hydrants
Map No. 399-3
(App. No. 520-3)
See Attached Map
As Constructed - 1922

FINAL MAP
WATER EXTENSIONS
DE SMET SO. DAK.
Druar & Milinowski Engineers
St. Paul Minn. July 1923
Scale 1"=200'

Made by O.S. Starr.
Ch. by "

Remarks by State Water Resources Commission:

Proved Right Claimed

STATE OF SOUTH DAKOTA

County of

Hughes

ss.

Pierre, South Dakota, *March 11*, 19*58*

This is to certify that the foregoing application was received by the Commission at *2:30* o'clock
a.m. upon the *24* day of *February*, 19*58*

State Water Resources Commission

By:

Geo. Rinner

Chief Engineer, Executive Officer

Number of permit

5720-3

Date of first receipt of application

February 27, 19*58*

Date of return to applicant for correction, amendments or changes required as follows:

19*58*

Date of receipt of corrected application

19*58*

Date from which applicant may claim right

2.58 C.F.S. from 1954
2.42 C.F.S. from 1952

19*52*

Approved

February 26, 19*58*

Recorded in Book

11

Page *215*

This is to certify that we have examined the foregoing application for a permit to appropriate water of the State of South Dakota, and we hereby grant the same as stated herein, subject, however, to the following limitations and conditions:

1st. The equivalent of at least one-fifth of the work above specified is to be completed on or before

Completed, 19*58*

2nd. The whole of said work is to be completed on or before

Completed, 19*58*

3rd. The limit of time for proof of beneficial use of water appropriated in accordance herewith is

Completed, 19*58*

4th. The water appropriated shall be used for the purpose of

municipal use

5th. The prior right of all persons who, by compliance with the laws of the State of South Dakota, have acquired a right to the use of water must not be injuriously affected by this appropriation.

6th. The amount of the appropriation herein granted shall not exceed *5700* cubic feet per second; neither shall it exceed the capacity of the above described system of diversion works, nor the least amount of water that experience may hereafter indicate as necessary for the production of crops in the exercise of the best husbandry; and further, said appropriation must be limited to not more than one-seventieth (1/70) of one cubic foot of water per second of time for each acre of land to which water is actually and beneficially applied for irrigation on or before *Completed*, 19*58*; said water to be used during the following described annual period:

Continuously

Witness my hand this

12 day of *March*, 19*58*

State Water Resources Commission

By:

Geo. Rinner

Chief Engineer, Executive Officer

Certificate of Construction Issued

March 12, 19*58*

Water License Issued

March 11, 19*58*

WELL NO. 1.
Completed 1922.

9. (Continued)

III. Well Specifications

(a) Hole and casing

Size of drill hole or excavation 36 inches, Depth 47 feet
Type of casing Concrete
(wood, concrete, steel, etc.)
Size of casing 36", Thickness of casing 3"
Length of casing 41 feet If collection gallery, length, size and depth of
gallery XXXX

(b) Screens

Type of perforated screen Kelley Concrete casing
Size of perforated screen 1/2" 12"
(diameter) Width (length)
Thickness of gravel pack 6", length of gravel pack 33 ft.

(c) Water Bearing Materials

from ground surface
Distance to water 13 ft. Character of water bearing materials Fine
sand with some silt.

Thickness of water bearing material 33 feet

(d) Pump and Motor

Type of pump Centrifugal
(centrifugal, propeller, mixed flow, etc.)
Name of pump Pamona, size 200 G.P.M.
Kind of motor Electric
(gasoline, electric, diesel, etc.)
Horsepower 15, Name of Motor Gen. Elec.

(e) Complete well

Max. 500/160 20 ft.
Actual Pumped Capacity 200 at drawdown of 4 ft. Estimated cost 1200.00

(f) Owner of land upon which well is located City of De Smet,
De Smet, S.D.
Address

(g) Distance to nearest existing wells

On same owner's property 4 rods. On property owned by others 20 rods

WELL NO. 2
Completed 1952.

D. (Continued)

III. Well Specifications

(a) Hole and casing

Size of drill hole or excavation 36" Depth 47 ft.

Type of casing Steel
(wood, concrete, steel, etc.)

Size of casing 16" Thickness of casing 10 gauge

Length of casing 19 ft. If collection gallery, length, size and depth of
gallery XXXX

(b) Screens

Type of perforated screen Galvanized steel with elongated slots.

Size of perforated screen 3/8" 2"
(diameter) (length)

Thickness of gravel pack 9" length of gravel pack 33 ft.

(c) Water Bearing Materials

from ground surface.

Distance to water 13 ft. Character of water bearing materials Fine
sand with some silt.

Thickness of water bearing material 33 ft.

(d) Pump and Motor

Type of pump "Motobloc" - Turbine Pump.
(centrifugal, propeller, mixed flow, etc.)

Name of pump Peerless size 200 G.P.M. Net.

Kind of motor Elec.
(gasoline, electric, diesel, etc.)

Horsepower 15 Name of Motor G.E.

(e) Complete well 1070
Max. 200 G.P.M.

25 ft.

Actual pumped

Capacity 200 G.P.M. at drawdown of 6 ft. Estimated cost \$3,500.00.

(f) Owner of land upon which well is located City of De Smet,
NameDe Smet, S.D.
Address

(g) Distance to nearest existing wells

On same owner's property 4 rods. On property owned by others 20 rods

9. (Continued)

III. Well Specifications

(a) Hole and casing

Size of drill hole or excavation 30", Depth 41 feetType of casing steel
(wood, concrete, steel, etc.)Size of casing 18", Thickness of casing 10 ga.Length of casing 26' If collection gallery, length, size and depth of
gallery None

(b) Screens

Type of perforated screen Slotted Valv. 3/16 x 1/2 in slotsSize of perforated screen 18" 15 feet
(diameter) (length)Thickness of gravel pack 6", length of gravel pack to surface
6" concrete curb
down 10' below surface

(c) Water Bearing Materials

Distance to water 16 feet Character of water bearing materials
Coarse sand and gravel, some lignite particlesThickness of water bearing material 24 feet

(d) Pump and Motor

Type of pump Vertical Turbine
(centrifugal, propeller, mixed flow, etc.)Name of pump Fairbanks Morse, size 285 - 315 G.P.M.Kind of motor Electric
(gasoline, electric, diesel, etc.)Horsepower 20, Name of Motor Fairbanks-Morse

(e) Complete well

Capacity 200 GPM at drawdown of 5 feet Estimated cost \$4,000.00(f) Owner of land upon which well is located City of DeSmet
NameDeSmet, South Dakota
Address

(g) Distance to nearest existing wells

On same owner's property 5-1/2 rods. On property owned by others 35 rods

STATE OF SOUTH DAKOTA

WATER LICENSE No. 520-3

WHEREAS, On the 24th day of February A. D. 1958
the City of De Smet

of De Smet County of Kingsbury and State of
South Dakota duly made application (No. 520-3) to us for a **Vested Right** permit to use 5.00
cubic feet per second of the waters of ground water
County of Kingsbury, State of South Dakota, for municipal
purposes; and

WHEREAS, On the 12th day of March A. D. 1958
Vested Right **recognizing**
Permit No. 520-3 was issued to said applicant... for the diversion of said water, and ~~providing for the~~
completion of the works of diversion therein described ~~(as set forth in 1922 for 2.58 cfs and~~
and 1952 for 2.42 cfs ~~XXXXXX~~ and for the application to beneficial use of said
water ~~XXXXXX in 1922 for 2.58 cfs and 1952 for 2.42 cfs XXXXXX~~
and,

WHEREAS, On the 24th day of February A. D. 1958
the holder... of said **Vested Right** permit duly made proof of the completion of adequate works for the diversion of
5.00 cubic feet per second of said waters, as evidenced by our Certificate No. 520-3
dated March 12, 1958 confirming the completion of works of sufficient capacity for
diverting and conveying to the place of intended use 5.00 cubic feet per second of water, with date of
priority of 1922 for 2.58 cfs
1952 for 2.42 cfs and, and,

WHEREAS, On the 24th day of February A. D. 1958
proof was duly made of the application to beneficial use of 5.00 cubic feet per second of said water;
in the distribution system of the City of De Smet.

NOW, THEREFORE, By the virtue of the authority vested in us by the laws of the State of South Dakota,
We hereby grant and confirm to City of De Smet
of De Smet, South Dakota the holder and owner of said ^{Vested Right} permit No. 520-3
a water right, dating from 1922 to the use of 2.58 cfs and XXXXXXXX
1952 to the use of 2.42 cfs
cubic feet per second of the waters of ground water

In the County of Kingsbury and State of South Dakota, or so much thereof as may be
necessray for the purposes hereinbelow mentioned, to be diverted ** in Block No. 5
Drake's Addition, City of De Smet, South Dakota
and conducted to XXXXXX the residents of the City of De Smet

for the purpose of municipal use

subject, however, to the laws of the State of South Dakota applicable to a license for the use of the waters of the
State, and subject, also to the local or community customs, rules and regulations which have been or may be
adopted from time to time by a majority of the users from a common source of supply, canal or lateral from
which such water may be taken, when such rules and regulations have for their object the economical use of such
water.

WITNESS, My hand and seal of our office at Pierre, South Dakota,
this 12th day of March A. D. Nineteen
Hundred and fifty-eight.

State Water Resources Commission

By:

J.W. GRIMES, Chief Engineer, Executive Officer

STATE OF SOUTH DAKOTA

Water License No. _____

To _____

Source of Supply _____

County _____

Am't _____ c. f. s.

Point of Diversion _____

Place of Use _____

Purpose _____

Date of Priority _____

Recorded _____

in Book _____ of _____ Page _____

Permit No. 520-3

James
Water Division No. 3 River Water District

Certificate of Completion of Works


TO ALL WHOM IT MAY CONCERN:

This is to Certify, That the City of De Smetof De Smet, County of Kingsbury, and State of
South Dakota, the holder of Veated Right Permit No. 520-3, issued upon ApplicationNo. 520-3 bearing date of priority of 1922 for 2.58 cfs and 1952 for 2.42 cfs, authorizing the diversion of5.00 cu. ft. per second of the waters of ground waterCounty of Kingsbury, State of South Dakota, xx in Block No. 5Drake's Addition, De Smet, South Dakota
for municipalpurposes, has fully complied with the provisions of the laws of the State of South Dakota relating to proof of completion of the works of diversion set out and described in said Permit; that said works are found in satisfactory condition for diverting and conveying to the place of intended use 5.00 cu. ft.per second of water; and that the ~~xxx~~ proposed ~~xxxxxxxxxxxx~~ the use of said water ~~is~~ described as follows,to-wit: to furnish municipal water for the distribution system of the
City of De SmetWitness my hand this 12th day of March A. D. 1958.

State Water Resources Commission

By:

J.W. GRIMES, Chief Engineer, Executive Officer

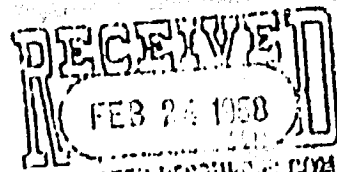Location No. 5-20-5Water Division No. 3Water District James RiverSTATE WATER RESOURCES COMMISSION
PIERCE, SOUTH DAKOTA

Proof of Application of Water to Beneficial Use

PETITION OF HOLDER

Ques. 1. State your name, residence, occupation and postoffice address.

Ans. City of De Smet, a Municipality

De Smet, S. Dak.

Ques. 2. If acting in behalf of a corporation, state its name, principal place of business (if a foreign corporation, give name and postoffice of statutory agent,) your position with reference to same, and your authority for appearing in its behalf.

Ans. _____

Ques. 3. State date of posting and date of recording notice of appropriation.

Ans. _____

Ques. 4. State source of water supply and give exact location of point of diversion.

Ans. Acquifer - Wells No. 1 & No. 2, Block #5, Drake's Addition,

City of De Smet, De Smet, S.D.

Ques. 5. Describe your works of diversion giving length and height of each dam and state amount of water they are capable of conveying from point of diversion to place of use, and give name of canal or ditch or other works by which water is conducted to such place of use, and date of completion of same.

Ans. Municipal pumping plant No. 1 & No. 2.

City water work distribution system, completed 1922.

Well No. 2 completed 1952.

Ques. 6. State for what purpose water is used and describe place of use. (If for irrigation, name each subdivision in which used, and number of acres in each subdivision that have ACTUALLY been irrigated with said water.)

Ans. Water is used for the domestic & commercial needs of the City

of De Smet, and all of its inhabitants.

Ques. 7. If for other than irrigation purpose, state how applied, amount of horse power generated, etc.

Ans. XX

Ques. 8. What is the minimum amount of water required for the use specified above?

Ans. Two cu. ft. per second.

Ques. 9. If you are not the person or representative of the corporation to whom above mentioned permit was originally issued, please state how ownership was acquired by present holder.

Ans. The owner is and always has been the City of De Smet.

1952
1952

Ques. 13. State when, how, in what amount and to what extent, the water diverted under above mentioned permit has been used.

Ans. Continuously since 1922 for domestic & commercial needs in amounts up to Five Cubic Foot per Second.

CITY OF DE SMET, SOUTH DAKOTA.

(Sign)

BY: G. S. [Signature]
Mayor.

I hereby certify that the foregoing testimony was read to the above subscriber before its signing, that I believe him to be the person he represents himself to be, and that said testimony was subscribed and sworn to before me, at my office in City of De Smet County of Kingsbury

State of South Dakota, on this 20th day of February A. D. 1958

Witnesses.

[Signature]
Notary Public, South Dakota.

I, the undersigned, do hereby certify that I am a duly qualified elector residing in the immediate vicinity of the diversion works designated in the foregoing testimony, that I have no interest in the works, water or land above described, that I have read the foregoing testimony and that I know of my own personal knowledge that the matters therein stated are true.

Larry J. Stalheim
Alan R. [Signature]

Location No. _____

PROOF OF APPLICATION OF
WATER TO BENEFICIAL USE

PETITION OF HOLDER

Amount of Water _____ c. f. s.

Source _____


County _____

Purpose _____

Place of Use _____


Date of recording _____

Received and filed _____

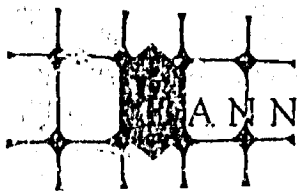

CONSULTING ENGINEERS

BANNER & ASSOCIATES, Inc.

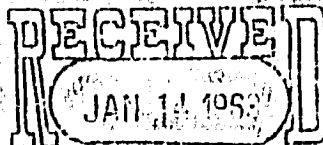

STATE WATER RESOURCES COMMISSION
PIERRE, SOUTH DAKOTA

ENGINEERS:

J. T. BANNER
CALVIN VAUDREY
G. C. HAROKOPIS
A. J. HULL, JR.
HARRY M. JOHN
T. R. PFISTERER
J. A. SHELDON

PHONE 682-4542
P. O. BOX 44
BROOKINGS, SOUTH DAKOTA

January 12, 1963

Mr. Burton F. Jones
Water Right Specialist
State Water Resources Commission
Pierre, South Dakota

Ref: 520-3
DeSmet, S. D.

Dear Burton:

Reference is made to your request of November 26, 1962 regarding water rights for the City of DeSmet, South Dakota. Their new well No. 4 is for the replacement of Well No. 2. The well is in the same aquifer and has a capacity less than that covered by the water right for Well No. 2. The new well No. 4 is located about 100 feet south of Well No. 3 on the same lot owned by the City of DeSmet.

Attached herewith are two (2) copies of Form 2A for Well No. 4.

Sincerely yours,

Calvin Vaudrey
Calvin Vaudrey

CV/dv

Enc.

cc: Vern E. Belzer

January 14, 1963

J. T. Banner and Associates, Inc.
P. O. Box 44
Brookings, South Dakota

Attention: Mr. Calvin Vaudrey

Dear Cal:

This will acknowledge receipt of the data regarding the replacement well for the City of De Smet.

I have made the changes in our records, and have indicated that Well #4 replaces Well #2.

I am enclosing the duplicate Form 2-A which should be filed with the City records.

Sincerely,

BURTON F. JONES
Water Right Specialist

BFJ:mf
Encl. Form 2-A

520-3

III
involvement
at De Smet
De Smet

Kingsbury
CU

January 3, 1973

Mr. Vernon L. Trimble
Aeronautics Commission
State Office Building #1
Pierre, South Dakota 57501

Dear Mr. Trimble:

In your letter of January 2, 1973, you request indications from this office as to effects on ground water which may occur as a result of construction of the De Smet Municipal Airport.

The proposed airport is located in an area of extensive shallow ground water supplies. These ground waters are susceptible of rapid recharge from surface water.

The usual precautions included in airport construction are sufficient to avoid ground water contamination. At the De Smet location, construction activities and operations after construction should be such as to avoid disposal of wastes, especially liquids, on the land surface or into airport surface or subsurface drains.

Sincerely,

J. W. Grimes

JWG/sjb

Member: National Association of State Aviation Officials

COMMISSIONERS

DUANE L. CORNING
CHAIRMAN
RAPID CITY

KEITH B. MONTGOMERY
HURON

ROLAND E. PARCEL
ABERDEEN

CHARLES N. ROZUM
MITCHELL

DON DeVRIES
SIOUX FALLS



RICHARD F. KNEIP, Governor

**SOUTH DAKOTA
AERONAUTICS COMMISSION**

STATE OFFICE BUILDING # 1

PIERRE, SOUTH DAKOTA 57501

TELEPHONE 224-3574

January 2, 1973

STAFF

LYNDON V. HANSON
DIRECTOR

MONTE R. SCHNEIDER
CHIEF AIRPORT ENGINEER

DONALD J. ACHTIEN
CHIEF PILOT

HOWARD W. ICE
CHIEF AVIATION SAFETY

JOHN K. ROBINSON
CHIEF SPECIAL SERVICES

Mr. Joe Grimes
Chief Engineer
Water Resources Commission
Pierre, South Dakota 57501

Subject: DeSmet Municipal Airport
DeSmet, South Dakota

Dear Mr. Grimes:

In the very near future we will be submitting to the F.A.A. and the State Clearinghouse an Environmental Impact Statement to accompany a Request for Aid for a new airport facility at DeSmet, South Dakota. The project will consist of:

Land and clear zone acquisition; site preparation and drainage of the NW/SE landing strip, connecting taxiway, apron, auto parking lot, access road, and hangar and tie down area; installation of a lighted wind cone, segmented circle and landing strip markers; seeding; construction of new fence, repair of some existing fence and removal of fence no longer required; gravel surfacing of the auto parking lot and access road; and obstruction removal.

Enclosed please find the graphic description of the project along with the vicinity map.

We ask that you write this office indicating whether this project will have an adverse effect on the ground water in the area.


Thank you for your cooperation.


Sincerely,

Vernon L. Trimble

Vernon L. Trimble
Assistant Airport Engineer


Enclosures

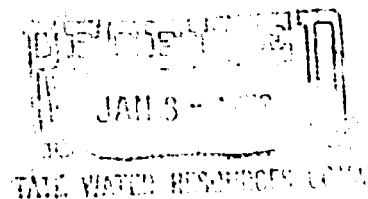

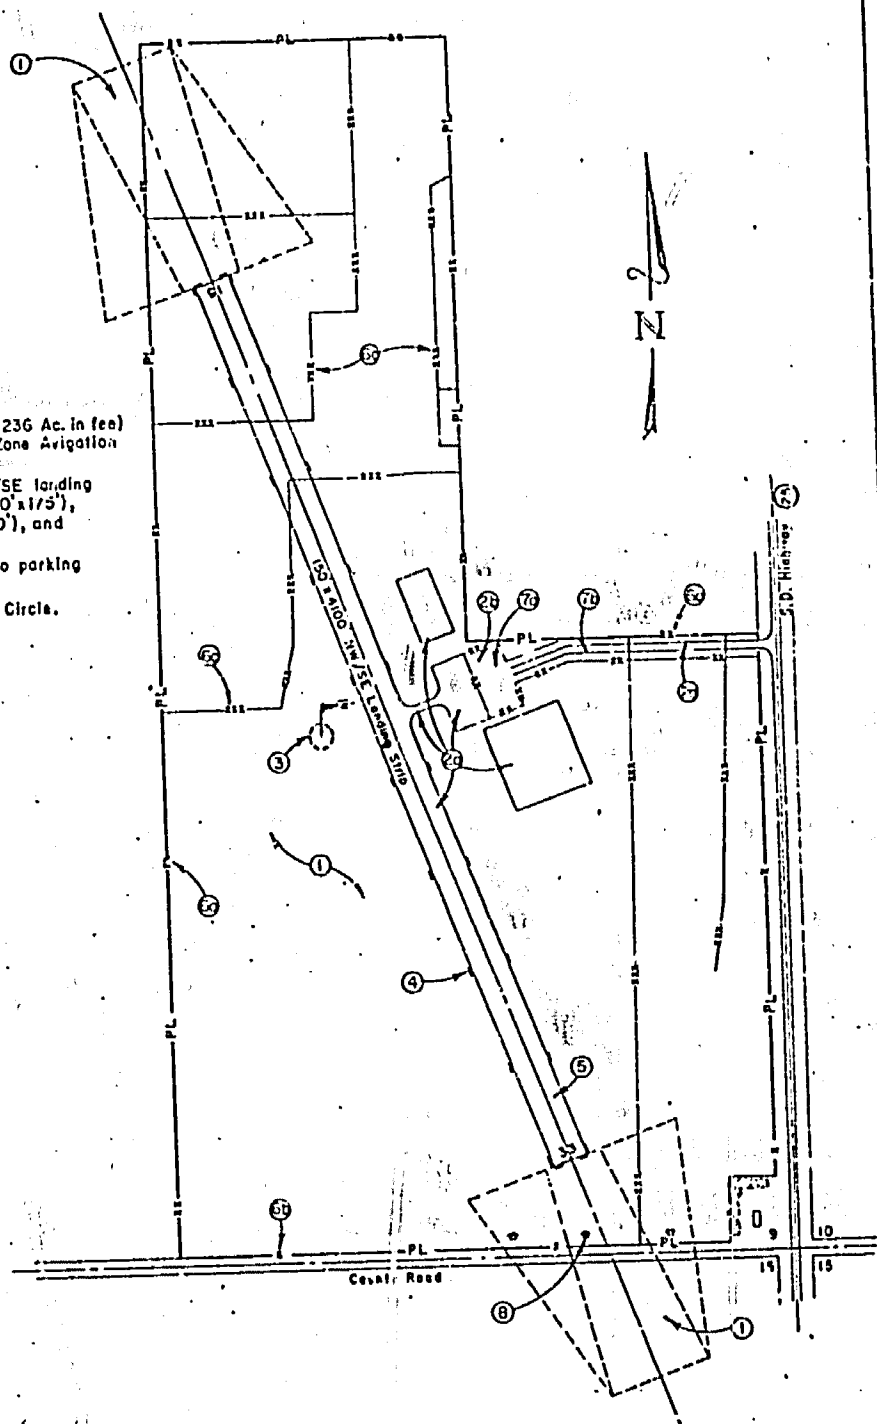- 
- ① Reimbursement for Land Acquisition (approx. 236 Ac. in fee) and Acquisition of the NW and SE Clear Zone Avigation Easements.
 - ② a) Site Preparation and Drainage of the NW/SE landing strip (150' x 4100'), connecting taxiway (40' x 175'), apron (150' x 300'), access road (26' x 1120'), and hangar and tie-down areas.
b) Site Preparation and Drainage of the auto parking area.
 - ③ Install Lighted Wind Cone and Segmented Circle.
 - ④ Install Landing Strip Markers.
 - ⑤ Seeding (approx. 40 Ac.).
 - ⑥ Fencing:
a) Construct New Fence (730 Rods).
b) Repair Existing Fence (310 Rods).
c) Fence Removal (1140 Rods).
 - ⑦ Gravel Surfacing of:
a) Auto Parking Lot.
b) Access Road.
 - ⑧ Obstruction Removal

DE SMET MUNICIPAL AIRPORT
DE SMET, SOUTH DAKOTA

DE SMET, SOUTH DAKOTA

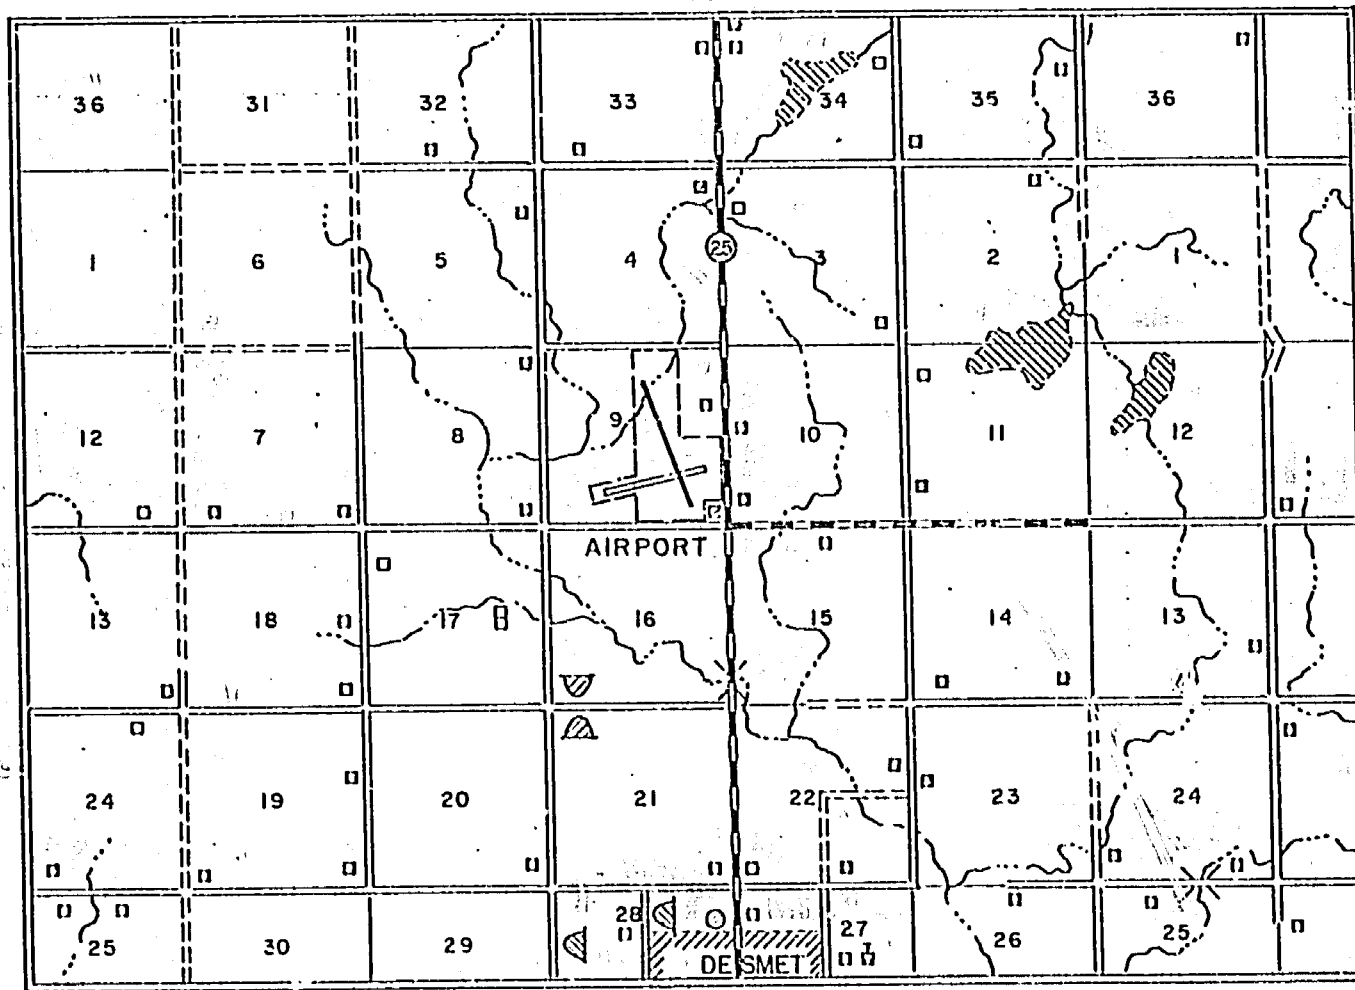

VICINITY MAP

SCALE: 1" = 1 Mile

No. 4795-3

520-3

**South Dakota Department of
Water & Natural Resources**

Joe Foss Building
523 East Capitol
Pierre, South Dakota 57501

WATER RIGHTS DIVISION
Phone (605) 773-3352

January 23, 1985

City of DeSmet
P.O. Box 454
DeSmet, South Dakota 57231

Dear Sir:

Enclosed herewith is, Water License No. 4795-3. This is the final water right document completing your process of obtaining a water right.

As long as you use the water beneficially, as stated in the Water License, the State Water Laws provide that you have a continuing right to use the water.

Very truly yours,

John Hatch

JOHN HATCH, Chief Engineer
Water Rights Division

JH:ms

Enclosures

Applicable portions of Vested Right No. 520-3 has been incorporated into this Water License No. 4795-3. A diversion rate of 2.11 cfs and the 1922 priority date ~~are~~ being retained for both wells.