

987-3

1. Considered 7-11, 1921
2. Name of Applicant 1577 I St Clara
3. Post Office Address Tulsa
4. Amount of water claimed 4.4
5. Source of water supply Ground water (2 wells)
6. Water to be used for irrigation
Acres to be irrigated 308
7. Water to be diverted and used in Spink County
5 1/2 W miles 2 N of Adair
8. Proof of Publication Received 1/21
Not Received _____
9. Application Approved _____
Subject to _____
Not Approved _____
Action deferred _____
10. Remarks:

No. 987-3
 Water Division No. 3 JAMES RIVER District
 (Blanks to be filled by the Engineer for the W. R. C.)

APPLICATION FOR PERMIT To appropriate Water within the State of South Dakota

(NOTE—Draw a line through items not applicable.)

1. Name of applicant WM F. ST CLAIR
 Postoffice address TULARE, County HAND, State S. DAK.

- I. If a corporation
- (a) Name of same
 - (b) Date and place of incorporation
 - (c) Amount of capital stock
 - (d) Amount paid in
 - (e) Names and addresses of directors

(NOTE—A certified copy of articles of incorporation must accompany the application.)

II. Method of accomplishing the work and financial resources of the applicant:

(a) Method of accomplishing work (Whether by contract, employment of others, or by direct labor)

CONTRACT

(b) Cash on hand, \$ ADEQUATE (c) Treasury stock, \$

(d) Bonds to be issued, \$ (e) Other resources, \$

2. Name of diversion work ST. CLAIR IRRIGATION PROJECT #4

3. Amount of water claimed 4.4 cubic feet per second

4. Source of water supply GROUND WATER

5. Location of point of diversion SEE ATTACHMENT

on SPINK bank County.

6. Annual period or periods during which water is to be used APRIL THRU OCTOBER

7. To be used for:

I. Irrigation or domestic use: Gravity, overhead sprinkling or combination system? SPRINKLER

(a) Number of acres to be irrigated 308 acres.

(b) Legal subdivisions to be irrigated SEE ATTACHMENT

(NOTE—A list of lands to be irrigated, giving each subdivision and fraction with acreage thereof, should be written here, or may be appended as a part of this application. Same must also be shown on accompanying map.)

(c) Statement as to domestic use (giving location, etc.)

II. Stockwatering, mining, milling, power, fish culture, fire protection and public recreation:

(a) Nature of use Name: any of the above uses claimed

(b) Amount of power to be generated horse power.

Amount claimed for engine cooling

(c) Location of plant

(d) Method of developing power

(e) Point where water will be returned to stream

MAP NO 620-3

8. Estimated cost of work:

(a) Head Gates, \$-----

(b) Pumping plant, \$10,000⁰⁰

(c) Fluming, \$-----

(d) Canal-earth, \$-----

Rock, \$-----

(e) Other structures ----- \$-----

Total, \$20,000⁰⁰

9. Description of diversion works:

I. Nature of works: (Reservoir, dam, ditch, flume, pumping plant, etc.)

II. Dimensions of works.

(a) Dam: Height ----- feet; length at bottom ----- feet; length at top ----- feet; thickness at bottom ----- feet; thickness at top ----- feet; slope at front water face -----; slope at back face ----- material used in construction -----

(b) Reservoir: Capacity when filled ----- acre feet. Surface area at highwater mark ----- acres.

DEPTH AT OUTLET-Feet	SURFACE AREA AT EACH DEPTH AT OUTLET--ACRES	FEET	ACRE-Feet CAPACITY

(c)* Head gate: Width ----- feet; height ----- feet; Material -----

(d) Canal: Total length ----- miles.

LOCATION BELOW HEADGATE	DEPTH	BOTTOM WIDTH	WIDTH AT WATER-LINE	GRADE PER MILE
At ----- Mile	----- feet	----- feet	----- feet	----- feet
At ----- Mile	----- feet	----- feet	----- feet	----- feet
At ----- Mile	----- feet	----- feet	----- feet	----- feet
At ----- Mile	----- feet	----- feet	----- feet	----- feet
At ----- Mile	----- feet	----- feet	----- feet	----- feet
At ----- Mile	----- feet	----- feet	----- feet	----- feet

(Give dimensions where reductions in size are made.)

10. Time required for completion of work ----- 5 ----- years.

11. Time required for complete application of water to the proposed beneficial use ----- 5 ----- years.

12. Choice of newspaper for publication of notice of intention to appropriate -----
RED FELD PRESS

STATE OF SOUTH DAKOTA

County of Hughes } ss.

I, W. E. ST. CLAIR, being first duly sworn on my oath depose and say: That my relation to the above described undertaking is that of owner, that I have read the above foregoing statement, examined the map accompanying the same, and that I know of my own personal knowledge that the matters therein stated and shown are true.


Signed W. E. St. Clair


Subscribed and sworn to before me this 14 day of May 1962

Ronald E. Holand
Notary Public (or other qualified officer.)

*Each diversion must have a headgate or measuring device.

10-20-66

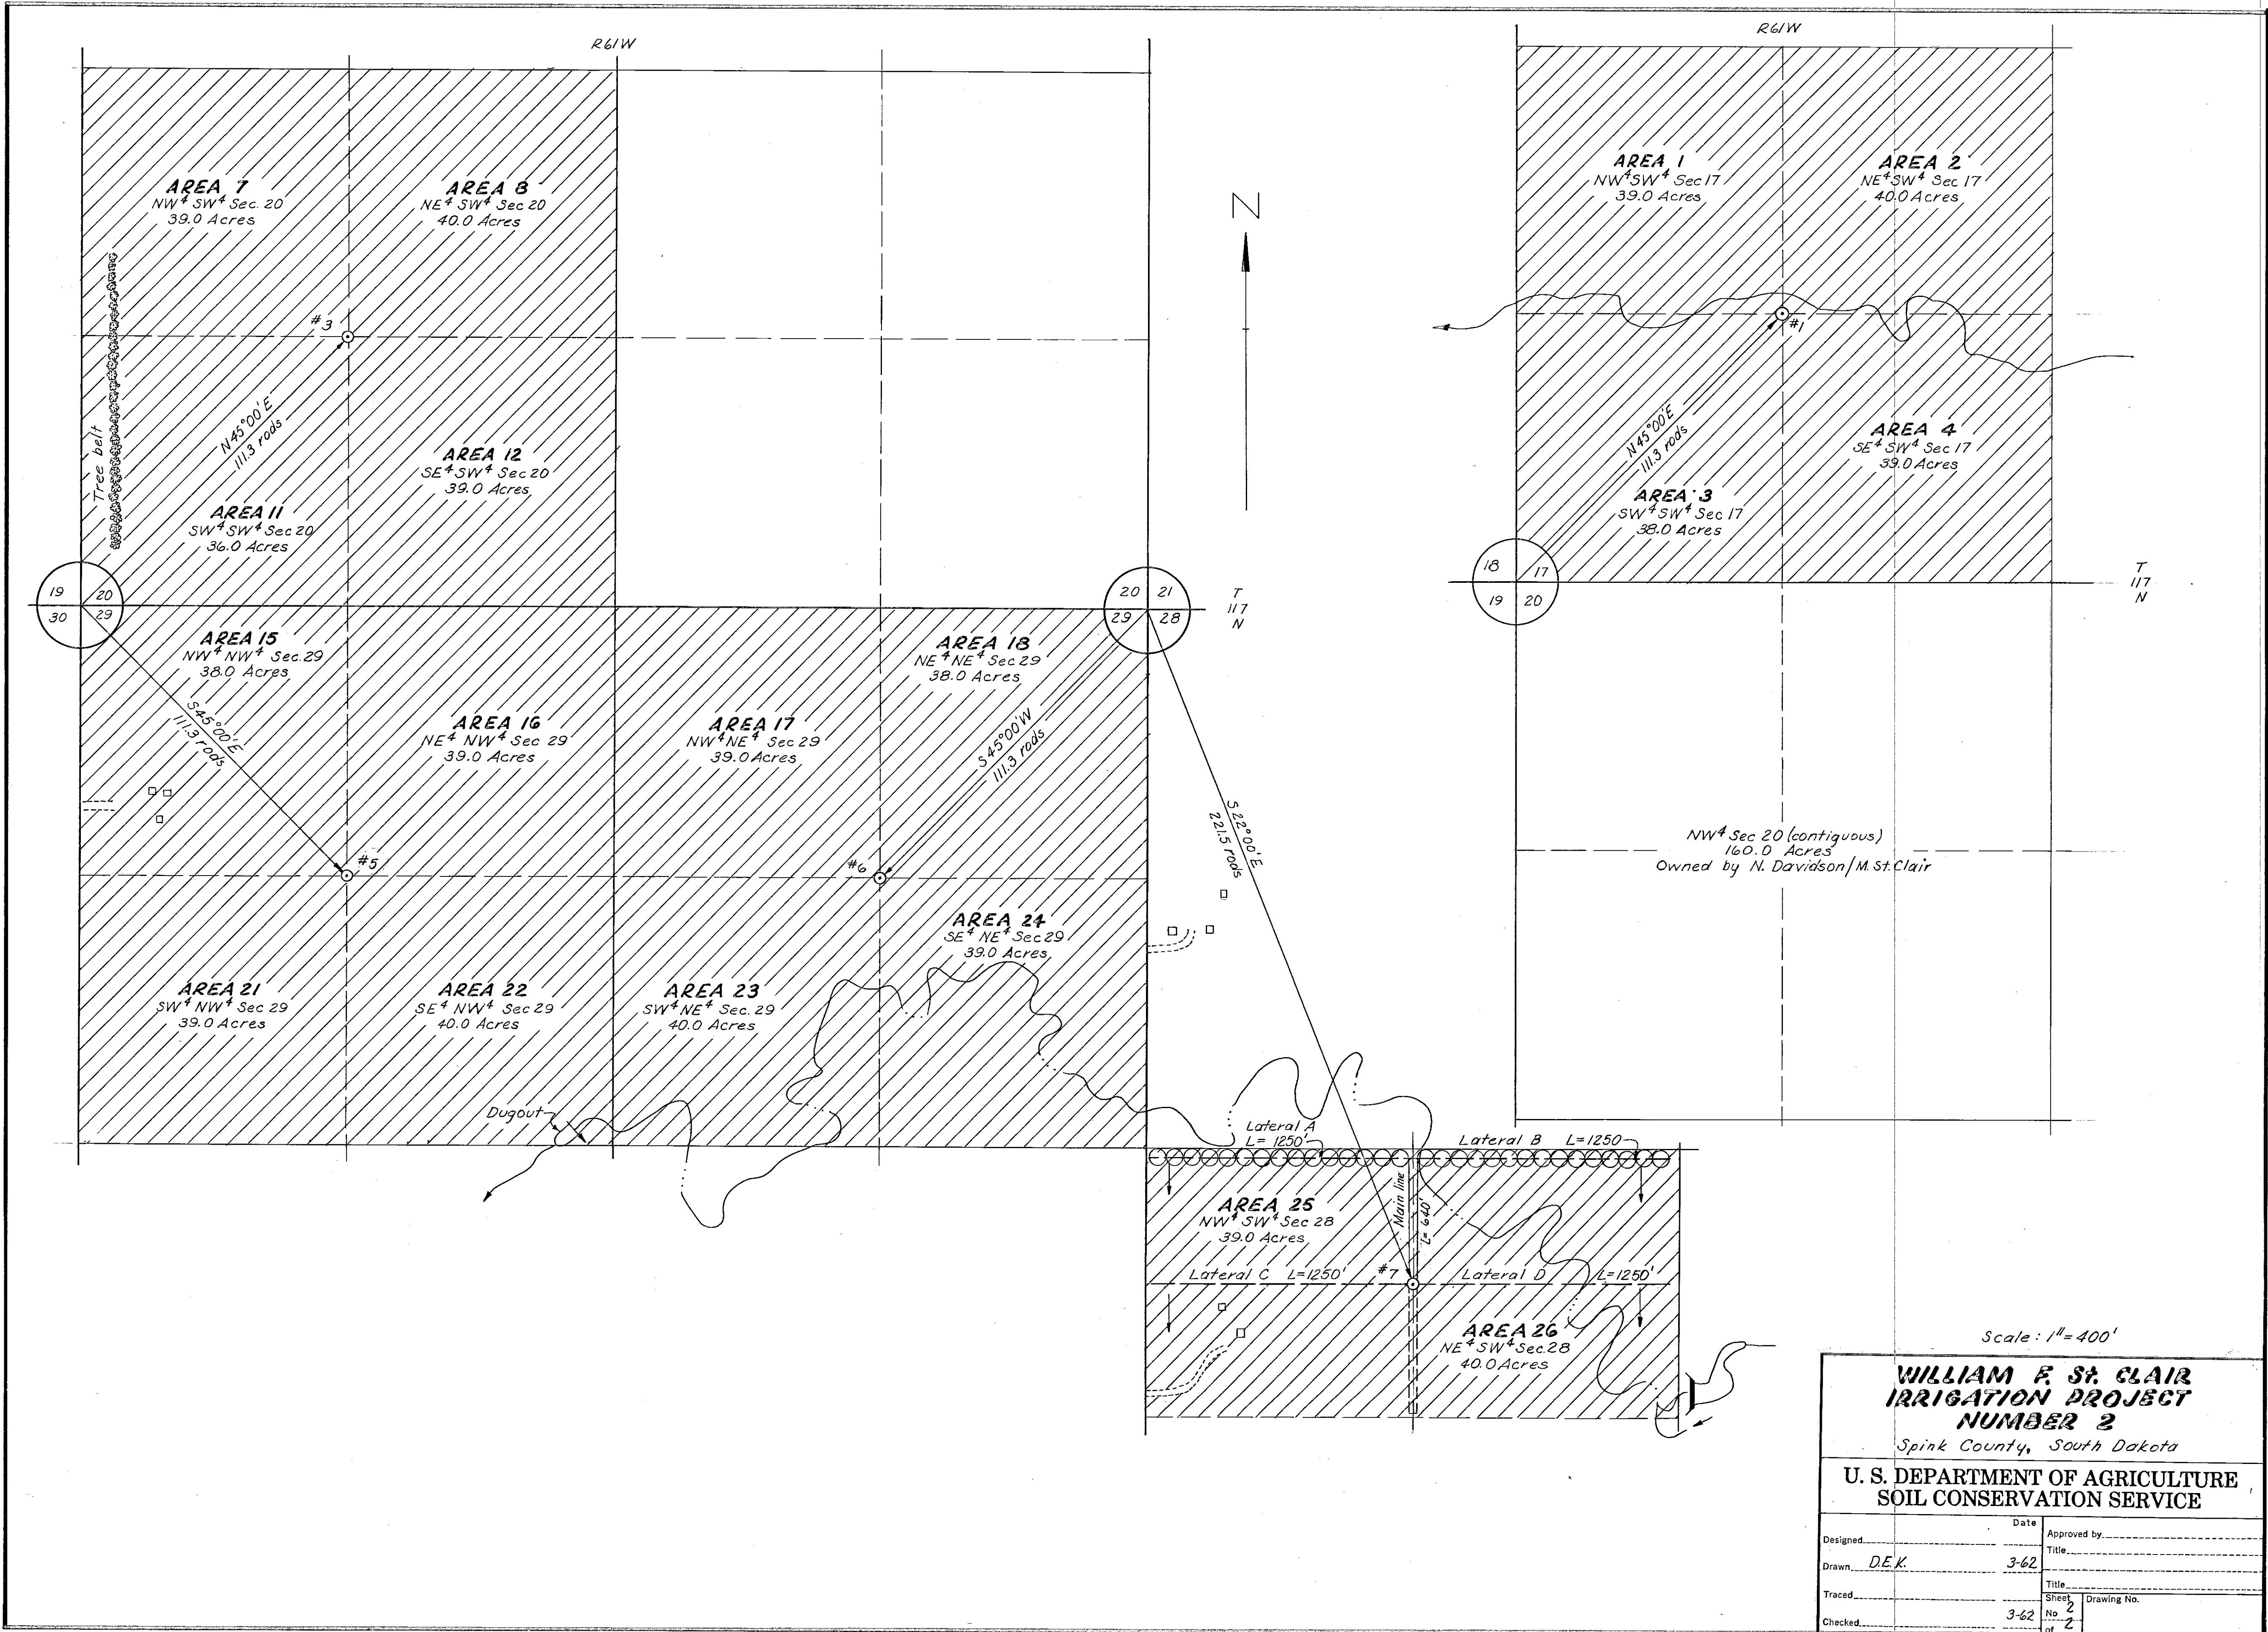

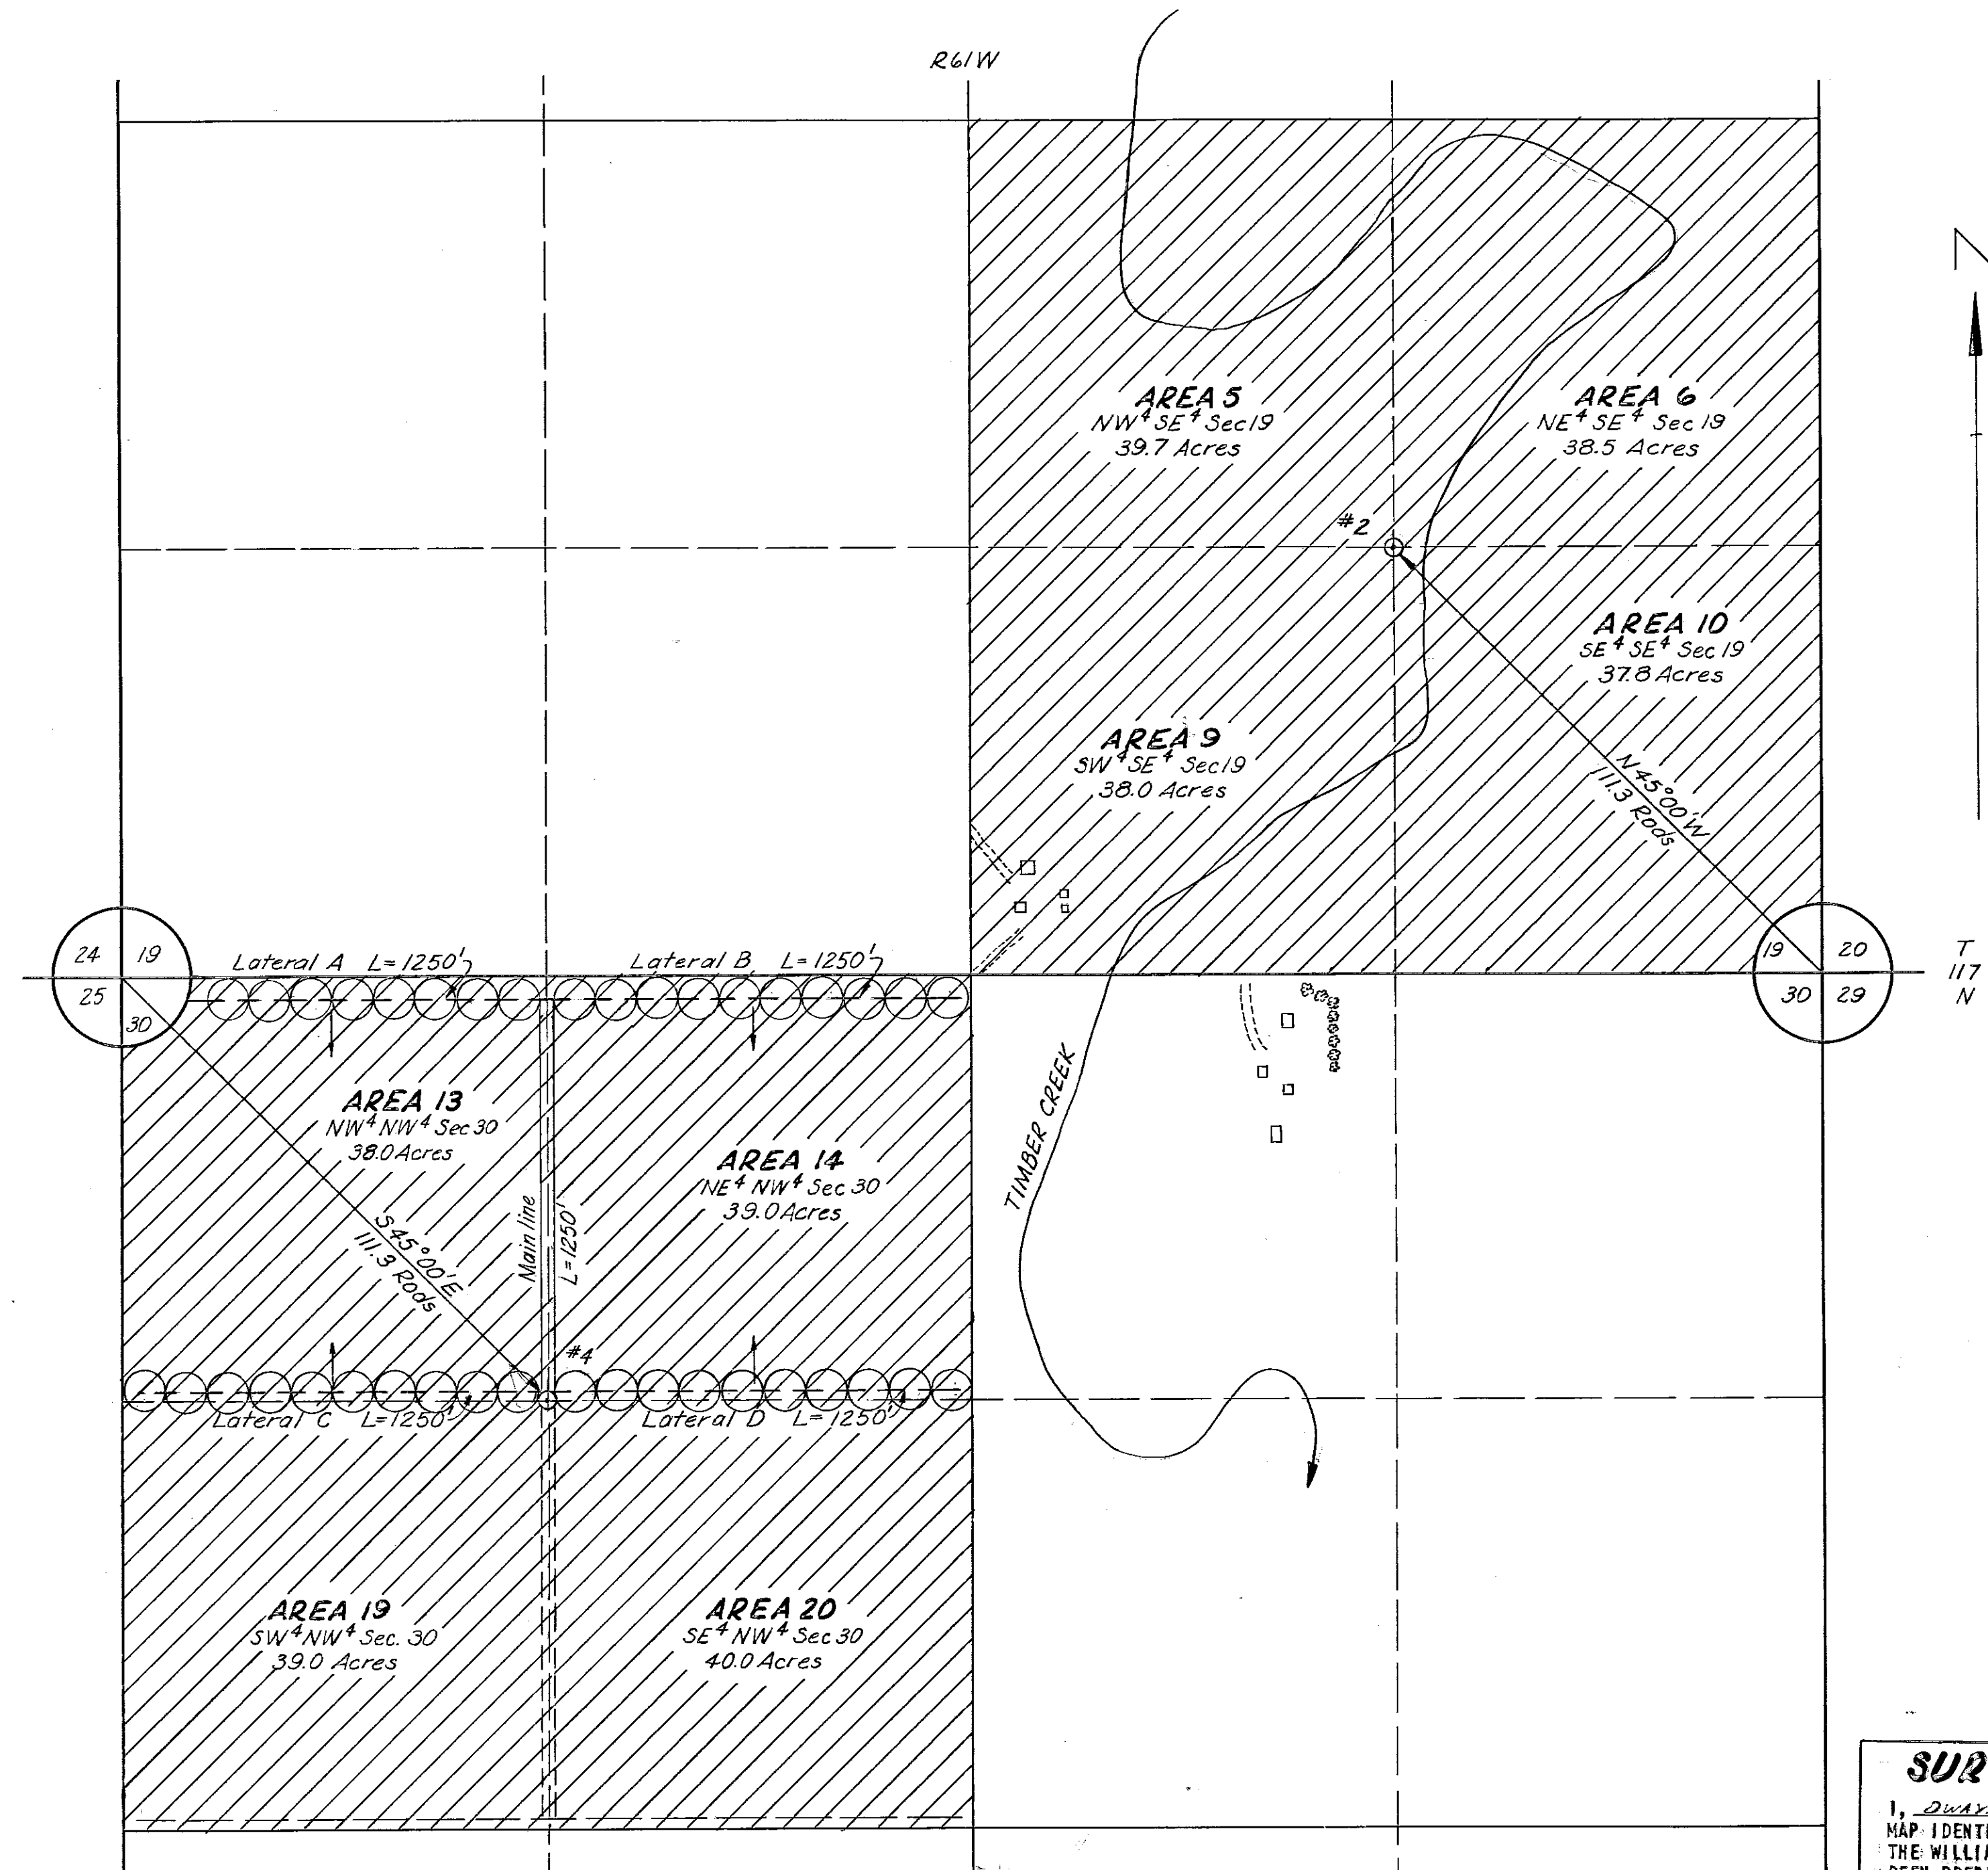

AREA 5
NW 1/4 SE 1/4 Sec 19
39.7 Acres

AREA 6
NE 1/4 SE 1/4 Sec 19
38.5 Acres

AREA 10
SE 1/4 SE 1/4 Sec 19
37.8 Acres

AREA 9
SW 1/4 SE 1/4 Sec 19
38.0 Acres

AREA 13
NW 1/4 NW 1/4 Sec 30
38.0 Acres

AREA 14
NE 1/4 NW 1/4 Sec 30
39.0 Acres

AREA 19
SW 1/4 NW 1/4 Sec 30
39.0 Acres

AREA 20
SE 1/4 NW 1/4 Sec 30
40.0 Acres

All lands described are owned by
Norma Davidson and Marion St. Clair

LOCATION OF LANDS TO BE IRRIGATED					
AREA	LOCATION	SECTION	TOWNSHIP	RANGE	ACRES
1	NW 1/4 SW 1/4	17	117N	61W	39.0
2	NE 1/4 SW 1/4	17	117N	61W	40.0
3	SW 1/4 SW 1/4	17	117N	61W	38.0
4	SE 1/4 SW 1/4	17	117N	61W	39.0
5	NW 1/4 SE 1/4	19	117N	61W	39.7
6	NE 1/4 SE 1/4	19	117N	61W	38.5
7	NW 1/4 SE 1/4	20	117N	61W	39.0
8	NE 1/4 SE 1/4	20	117N	61W	40.0
9	SW 1/4 SE 1/4	19	117N	61W	38.0
10	SE 1/4 SE 1/4	19	117N	61W	37.8
11	SW 1/4 SE 1/4	20	117N	61W	36.0
12	SE 1/4 SE 1/4	20	117N	61W	39.0
13	NW 1/4 NW 1/4	30	117N	61W	38.0
14	NE 1/4 NW 1/4	30	117N	61W	39.0
15	NW 1/4 NW 1/4	29	117N	61W	38.0
16	NE 1/4 NW 1/4	29	117N	61W	39.0
17	NW 1/4 NE 1/4	29	117N	61W	39.0
18	NE 1/4 NE 1/4	29	117N	61W	38.0
19	SW 1/4 NW 1/4	30	117N	61W	39.0
20	SE 1/4 NW 1/4	30	117N	61W	40.0
21	SW 1/4 NW 1/4	29	117N	61W	39.0
22	SE 1/4 NW 1/4	29	117N	61W	40.0
23	SW 1/4 NE 1/4	29	117N	61W	40.0
24	SE 1/4 NE 1/4	29	117N	61W	39.0
25	NW 1/4 SW 1/4	28	117N	61W	39.0
26	NE 1/4 SW 1/4	28	117N	61W	40.0
TOTAL					1,011.0

Land to be irrigated
Perennial stream
Intermittent stream
Irrigation well
#2

Note: All wells located to serve 160 Acres.
Sprinkler layout similar to that
shown in NW 1/4 Sec 30. (8" main
line - 1250' and 4-4" laterals - 1250'
each.)

Scale: 1" = 400'

SURVEYOR'S CERTIFICATE

I, DWAYNE E. KONRAD, DO HEREBY CERTIFY THAT THIS
MAP IDENTIFIES A REASONABLY ACCURATE RECORD OF THE LAND OF
THE WILLIAM F. ST. CLAIR IRRIGATION PROJECT NO. 2 AND HAS
BEEN PREPARED BY THE SOIL CONSERVATION SERVICE FOR THE
SPINK COUNTY SOIL AND WATER CONSERVATION DISTRICT.

SIGNATURE: Dwayne E. Konrad

TITLE: AGRIC. ENGINEER
U. S. DEPARTMENT OF AGRICULTURE
SOIL CONSERVATION SERVICE

SUBSCRIBED AND SWORN TO BEFORE ME THIS 3rd DAY OF
April, 1962, A. D. Bertie M. Thelma
NOTARY PUBLIC

MY COMMISSION EXPIRES June, 1968.

WILLIAM F. ST. CLAIR IRRIGATION PROJECT NUMBER 2

Spink County, South Dakota

U. S. DEPARTMENT OF AGRICULTURE SOIL CONSERVATION SERVICE

Designed	Date	Approved by
Drawn <u>DEK</u>	<u>3-62</u>	Title
Traced		Title
Checked	<u>3-62</u>	Sheet No. <u>1</u> of <u>2</u>

Remarks by State Water Resources Commission:

----- The well granted under this Permit is located near domestic wells and other
irrigation wells which may obtain water from the same aquifer. If the well
----- covered by this Permit depletes the domestic supplies or interferes with prior
water rights, restrictions, to the extent necessary, of the capacity of the well
----- or periods of operation or other arrangements may be required to protect these
water supplies.

STATE OF SOUTH DAKOTA
County of HUGHES } ss.

Pierre, South Dakota, JULY 18, 1962

This is to certify that the foregoing application was received by the Commission at 1:00 o'clock
P. M. upon the 7TH day of MARCH, 1962

State Water Resources Commission
By: [Signature]
Chief Engineer, Executive Officer

Number of permit 987-3

Date of first receipt of application MARCH 7, 1962

Date of return to applicant for correction, amendments or changes required as follows: MARCH 9, 1962

Date of receipt of corrected application APRIL 4, 1962

Date from which applicant may claim MARCH 7, 1962

Approved JULY 11, 1962, Recorded in Book 7 Page 149

This is to certify that we have examined the foregoing application for a permit to appropriate water of the State of South Dakota, and we hereby grant the same as stated herein, subject, however, to the following limitations and conditions:

1st. The equivalent of at least one-fifth of the work above specified is to be completed on or before JANUARY 11, 1965

2nd. The whole of said work is to be completed on or before JULY 11, 1967

3rd. The limit of time for proof of beneficial use of water appropriated in accordance herewith is JULY 11, 1967

4th. The water appropriated shall be used for the purpose of irrigation

5th. The prior right of all persons who, by compliance with the laws of the State of South Dakota, have acquired a right to the use of water must not be injuriously affected by this appropriation.

6th. The amount of the appropriation herein granted shall not exceed 4.4 cubic feet per second; neither shall it exceed the capacity of the above described system of diversion works, nor the least amount of water that experience may hereafter indicate as necessary for the production of crops in the exercise of the best husbandry; and further, said appropriation must be limited to not more than one-seventieth (1/70) of one cubic foot of water per second of time for each acre of land to which water is actually

and beneficially applied for irrigation on or before JULY 11, 1967; said water to be used during the following described annual period:

APRIL THRU OCTOBER
18TH day of JULY, 1962

Witness my hand this

State Water Resources Commission.

By: [Signature]
Chief Engineer, Executive Officer

Certificate of Construction Issued APRIL 10, 1973

Water License issued APRIL 10, 1973

POINT OF DIVERSION

- #1 N 45°00'E 111.3 rods from the SW Corner Section 20, T117N R61W
#2 N 45°00'W 111.3 rods from the SE Corner Section 19, T117N R61W

LAND TO BE IRRIGATED:

SE 1/4 Section 19, T117N R61W. - 154 ACRES

SW 1/4 Section 20, T117N R61W - 154 "

308 ACRES

Form 2A — Wells (Supplement to Form 2)

D. (Continued)

III. Well Specifications

(a) Hole and casing

Size of drill hole or excavation , Depth 50'
Type of casing CONCRETE
(wood, concrete, steel, etc.)
Size of casing 18" , Thickness of casing 2"
Length of casing 50' . If collection gallery, length, size and depth of
gallery

(b) Screens

Type of perforated screen POROUS CONCRETE
Size of perforated screen 4" , (length)
(diameter)
Thickness of gravel pack 9" , length of gravel pack 50'

(c) Water Bearing Materials

Distance to water 6 . Character of water bearing materials
COARSE SAND & GRAVEL
.....
.....
Thickness of water bearing material

(d) Pump and Motor

Type of pump TURBINE
(centrifugal, propeller, mixed flow, etc.)
Name of pump FAIRBANKS MORSE , size 8"
Kind of motor ELECTRIC
(gasoline, electric, diesel, etc.)
Horsepower 40 , Name of Motor

(e) Complete well

Capacity ? at drawdown of Estimated cost

(f) Owner of land upon which well is located. MRS MARTIN ST. CLAIR
Name
MRS G.S. DAVIDSON, 148 INTERLOCKEN RD, HOPKINS, MIND
Address

(g) Distance to nearest existing wells

On same owner's property 1/2 mile
On property owned by others 1/2 mile

Permit No. 987-5

Water Diversion No. 3 JAMES RIVER Water District

CERTIFICATE OF CONSTRUCTION

This is to Certify, That William F. St. Clair

_____ the holder _____ of
Permit No. 987-3, issued upon Application No. 987-3, bearing date of priority of March 7, 1962

_____ authorizing the diversion of 4.4 cu. ft. per second of the waters of _____
ground water _____ County of Spink, State of South Dakota at _____
a point South 45° East, 111.3 rods from the NW Corner, Section 29, T117N, R61W

_____, for irrigation

_____ purposes, has _____ complied with the provisions of the laws of the State of South Dakota relating to proof of
completion of the works of diversion set out and described in said Permit; that said works are found in satisfactory
condition for diverting and conveying to the place of intended use 2.22 cu. ft. per second of water.

Date April 10, 1973

WATER RESOURCES COMMISSION

By:

J.W. GRIMES, Executive Officer

STATE OF SOUTH DAKOTA

WATER LICENSE NO. 987-3

(1) WHEREAS, On the 7th day of March A. D. 1962
William F. St. Clair

made Water Right Application No. 987-3 for a permit to use 4.4 cubic feet per second of the waters
of ground water

County of Spink State of South Dakota, for irrigation

purposes; and
(2) WHEREAS, On the 18th day of July A. D. 1962
Permit No. 987-3, with a date of priority of March 7, 1962
was issued to said applicant for the diversion of said water, and provided for the completion of construction of the water
supply system therein described on or before the 11th day of July A. D. 1967 and for the
application to beneficial use of said water on or before the 11th day of July A. D. 1967

and:

(3) WHEREAS, It is hereby certified that the applicant has complied with the provisions of the laws of the State of South Dakota
relating to completion of the construction of the water supply system and is entitled to divert 2.2 cubic feet
per second of water for beneficial use and;

(4) WHEREAS, It is hereby certified that the applicant has complied with the provisions of the laws of the State of South Dakota
relating to the application of water to beneficial use of the following extent.
for irrigating 154 acres in the SW $\frac{1}{4}$, Section 20, T117N, R61W

(5) NOW, THEREFORE, By the virtue of the authority vested in us by the laws of the State of South Dakota, We hereby grant and confirm to William F. St. Clair
_____ of Tulare, S.D.
the holder _____ and owner _____ of said permit No. 987-3 a water right, dating from March 7, 1962
_____ to use of 2.2 cubic feet per second of the waters
of ground water
in the County of Spink and State of South Dakota, or so much thereof as may be necessary for the
purposes hereinbelow mentioned, to be diverted at a point South 45° East, 111.3 rods from the NW
Corner, Section 29, T117N, R61W.

and conduct to and upon SW¼, Section 20, T117N, R61W

for the purpose of irrigation

Subject to any limitations listed in Water Right Permit No. 987-3 and subject to the laws of the State of South Dakota.

WITNESS, My hand and seal of our office at Pierre, South Dakota
this 10th day of April A. D.
Nineteen Hundred and Seventy-three

WATER RESOURCES COMMISSION

By:

Chief Engineer, Executive Officer

J.W. GRIMES

on or
(First Publication before June 14, 1962)

APPROPRIATION OF WATER

Office of State Water Resources Commission,

Pierre, S. Dak., May 21, 1962

Notice is hereby given that William F. St. Clair whose postoffice address is Tulare S. Dak., has made an application in accordance with the provisions of the water laws of South Dakota for a permit to appropriate for beneficial use 4.4 cubic feet of water per second of time from ~~xxx~~ ground water through the St. Clair Irrigation Project, the points of diversion of which ~~xxx~~ are in the NW 1/4 SW 1/4, Section 19 and ~~xxxxxxx~~ in the SE 1/4 of the SW 1/4 of Section 20 Twp. 117N Range 61W. Said water to be used for the purpose of providing irrigation on the following described land:

SE 1/4 Section 19 & SW 1/4 Section 20, T117N R61W

~~xxxxx~~ purpose

This application will be taken up by the State Water Resources Commission at their office at Pierre for consideration upon the 11th day of July, 1962, at 2 P. M. All interested persons may appear and be heard.

Appropriate action will be taken by the Water Resources Commission after suitable time has elapsed for the consideration of any or all information presented.

State Water Resources Commission

By:

~~XXXXXXXXXXXXXXXXXXXX~~

BURTON F. JONES
Water Right Specialist

CC: Mr. Harold Jones
Publisher
Redfield Press
Redfield, South Dakota

PROOF OF PUBLICATION

STATE OF SOUTH DAKOTA } SS.

County SpinkHarold P. Jones being duly sworn, deposes and says the annexed printed copy of Notice

of Intention to Appropriate Water was taken from the -----

Redfield Press a newspaper which during the whole time of publication of said notice herein after stated, has been and is printed and published in theCity of Redfield County ofSpink and State of South Dakota;

that the said notice was published in said newspaper on the following dates:

June 7, 14, 21, 28in each and every issue of the full number thereof, the first publication being made on the 7th day of June1962 and the last publication on the 28th day ofJune 1962, upon which days or times

of publication aforesaid the newspaper was regularly published, and that during the whole time of said publication he

was Editor the printer and publisher of the said newspaper.Harold P. JonesSubscribed and sworn to before me this 28th day of June A. D. 1962Notary Public Spink County, S. D.

No. 31 No. 987-3
 APPROPRIATION OF WATER
 Office of State Water Resources
 Commission
 Pierre, S. Dak. May 21, 1962
 Notice is hereby given that William F. St. Clair whose postoffice address is Tulare, S. Dak. has made an application in accordance with the provisions of the water laws of South Dakota for a permit to appropriate for beneficial use 4.4 cubic feet of water per second of time from ground water through the St. Clair Irrigation Project No. 14, the points of diversion of which are to be located in the NW 1/4 SW 1/4 Section 19 and in the SE 1/4 of the SW 1/4 of Section 20, Twp. 117N, Range 61W. Said water to be used for the purpose of providing irrigation on the following described lands: NW 1/4 SW 1/4 Section 19 and SW 1/4 Section 20, T. 117N, R. 61W, S. 23E.
 This application will be taken up by the State Water Resources Commission at their office at Pierre for consideration upon the 1st day of July, 1962, at 2 P.M. All interested persons may appear and be heard.
 Appropriate action will be taken by the Water Resources Commission after suitable time has elapsed for the consideration of any or all information presented.
 State Water Resources Commission
 By: HURTON P. JONES
 Water Right Specialist
 (June 7, 14, 21, 28)

Form 10-21

*File for Clerk
S of Hous*

Permit No.

Water Div. No.

Water District

30'

Certificate of Examination of Works

Report of Examining Engineer

To the State Water Resources Commission, Pierre, South Dakota

*Hold up on issuing
Water License*

Dear Sirs: I hereby certify that in accordance with your letter of authorization dated 10....., I have this day made a thorough examination of the diversion works constructed by

....., of County, South Dakota, holder.. of Pa, Issued upon Application No., bearing date of priority of, 10....., authorizing the diversion of cu. ft. per second of the waters of for purposes. I have to report on the condition of the same as follows:

The diversion works comprise: *Beckman 8" well 1003L-6
General P.M. US Electric motor 30HP 364UP
1900' 6" 2550' 4" 86 sprinkler 5/32 nozzle
SCOGEM*

and the system is in the following condition:

The point of diversion is located

The works are capable of diverting and conveying to the place of use cu. ft. per second of water, which is to be used for

The legal sub-divisions to be irrigated are:

..... comprising a total of acres of land

The domestic use intended comprises

The utilization for power, mining, or other beneficial uses comprises:

Witness my hand, this day of, A. D. 19.....

—SEAL—

Examining Engineer.

Permit No. 987-3
978-3Water Division 3 JAMES RIVER Water DistrictREPORT OF EXAMINATION OF WORKS
AND/OR APPLICATION OF WATER TO BENEFICIAL USE

TO: Water Resources Commission, State Office Building No. 2, Pierre, South Dakota 57501

I have this day made a thorough examination of the water use system constructed by WILLIAM F
ST. CLAIR of TULARE holder.
of Permit No. 987-3, bearing date of priority of MARCH 7, 1962
authorizing the diversion of 4.4 cu. ft. per second of the waters of GROUND WATER
for IRRIGATION purposes, in SPINK County.

I have to report on the condition of the same as follows:

The Water Use System consists of,

A. Works used to divert the water:

90' DEEP WELL WITH 18" CONCRETE CASING
BERKELEY MODEL #1004-5, 8" PUM, POWERED BY
70 H.P, U.S. ELECTRIC MOTOR #405U @ 1200 R.P.M

B. Works used to transport water to place of use,

1400' OF 8" MAINLINE
1900' OF 6" MAINLINE

C. Works used to apply water to beneficial use.

4 - 1/4 MILE 4" TOWNLINES WITH RAINBIRD #30 SPRINKLER
HEADS WITH 13/64 ORIFICES @ 40' SPACING

The system is in the following condition: GOOD

The point of diversion is located S 45° E, 111.3 RODS FROM THE NW CORNER,
SECTION 29, T117N, R61W

The works are capable of diverting and conveying to the place of use 2.22
cu. ft. per second of water which is to be used for IRRIGATION

Water has been put to beneficial use to the maximum extent as follows:

SW⁴ SECTION 20, T117N, R61W

comprising a total of 154 acres of land.

Date MARCH 29, 1973
Burton Jones
(Signature)
WATER RIGHT SPECIALIST
WATER RESOURCES COMMISSION

11-22-2024

Please note, William F. St. Clair passed away 4 May 2024. JoAnn St. Clair (wife of William F.) has been appointed personal representative of his estate. Therefore I believe JoAnn St. Clair is the new owner of the permits and the current address of 37644 184 St. Tulare SD, 57476 remains the same. JoAnn's cell phone number is 605-450-0327.

For further questions and concerns, please call me or JoAnn.

Sincerely

William E. St. Clair (son of William F. and Joann)

605-450-0114

bstclair420@gmail.com

Permit Nos.

971-3	839-3
1725-3	970-3
6675-3	45860-3
7295-3	4158-3
987-3	6676-3



**DEPARTMENT of AGRICULTURE
and NATURAL RESOURCES**

JOE FOSS BUILDING
523 E. CAPITOL AVE
PIERRE SD 57501-3182
danr.sd.gov

February 6, 2024

839-3, 970-3, 971-3, 987-3, 1725-3
3860-3, 3861-3, 4158-3, 4553-3
4586C-3, 6675-3, 6676-3, 7295-3

JoAnn St Clair
37644 184th St
Tulare SD 57476

Dear Ms. St Clair:

Each year, the State of South Dakota sends out Water Management Irrigation Questionnaires to collect information based on annual water use from our state's waters.

This year we received word from your son, William E St Clair, that due to the unfortunate death of your husband, William F St Clair, the water rights held in his name should be transferred to you, the property owner. For your convenience I have enclosed partially completed "Transfer of Ownership" forms for you to review, complete, and return in the pre-paid envelopes.

Please return the forms with a check for \$500.00 (\$50.00/transfer) made payable to "SD Water Rights Program" to cover the transfer fees. If you would prefer to pay by card, you may call our Fiscal Office at 605.773.5559. These forms will still need to be returned even if you are submitting payment over the phone.

Should you decide you wish to discontinue the irrigation on any of these pieces of land, we would ask that you let us know.

If you have any questions or concerns, please give me a call. My direct number is 605.910.5187

Sincerely,

Amanda Dewell
Permitting Administrator
Water Rights Program
605 773-3352
Amanda.Dewell@state.sd.us

enclosures

987-3
PAID
FEB 18 2025
ck# 11968

NOTICE OF TRANSFER OF OWNERSHIP

For assistance call (605) 773-3352

Mail to: SD DANR, Water Rights Program
523 E Capitol Ave
Pierre, SD 57501-3182

Water Right/Permit No. 987-3

Rec't# _____

Date: 2-10-2025

I/We request that Water Right/Permit No. 987-3 formerly owned by:
Willaim F St Clair - Tulare SD be transferred to:

New Owner Name: JoAnn St. Clair
Address: 37644 184th St. mobile: 605-450-0327
City, State, Zip: Tulare SD 57476 email: willm-stclair@yahoo.com

Title to the following described land(s)/property has been transferred as described above:

SW 1/4 Section 20, T117N, R61W - 154 acres

☒ I understand that the validity of Water Right/Permit No. 987-3 has not been determined by this transfer action. If I have any questions on validity, I understand that only the Water Management Board has the authority to determine if a water right/permit is valid (see note below).

You are requested to file this "Notice of Transfer" in the appropriate file with the Water Rights Program, as evidence of the change of ownership.

A fee of Fifty Dollars (\$50.00) is included to cover the filing fee as required by SDCL 46-2-13.

I, JoAnn St. Clair, the new owner, certify that the above information is true and correct.

JoAnn St Clair
(signed by new owner)

NOTE: Water permits may be cancelled for nonconstruction after the five-year construction period has expired. Once a water permit is developed, an inspection is conducted to issue a water right license for the project as developed. A water permit/right may be cancelled for one or more of the following reasons:

1. Abandonment - no intent to use water and use is abandoned.
2. Forfeiture - no use of water for three-year period without legal excuse.
3. For a third violation of a condition of a water permit/right.

RECEIVED
FEB 18 2025
OFFICE OF
WATER

RECEIPT

WATER RIGHTS PROGRAM

South Dakota Department of Agriculture and Natural Resources

Date February 24th 2025

RECEIVED OF JoAnn St Clair 37644 184th St Tulare SD 57476

The following amount in fees for services rendered as provided for by law:

Fee for Application for Permit No. _____ to Appropriate Water, to construct and to put water to beneficial use	\$ _____
Fee for Application for Permit No. _____ to Appropriate Water for Future use	\$ _____
Fee to retain Future Use Permit No. _____ after period of seven years.	\$ _____
Fee for Inspecting Constructed Works, confirming beneficial use and issuing Water License No. _____	\$ _____
Fee for Filing Transfer Form <u>4158-3, 1725-3, 987-3, 971-3, 970-3, 839-3, 7295-3, 4586C-3, 6676-3, 6675-3</u>	\$ <u>500.00</u>
Fee for _____	\$ _____
Fee for Issuing New Well Driller's License No. _____	\$ _____
Fee for Renewal of Well Driller's License No. _____	\$ _____
Fee for Issuing Well Pump Installer's License No. _____	\$ _____
Fee for Renewal of Well Pump Installer's License No. _____	\$ _____
(Any Other Work Provided by Law)	
TOTAL	\$ <u>500.00</u>

By

Eric M. Moulton

Chief Engineer



**DEPARTMENT of AGRICULTURE
and NATURAL RESOURCES**

JOE FOSS BUILDING
523 E. CAPITOL AVE
PIERRE SD 57501-3182
danr.sd.gov

February 24, 2025

4158-3, 1725-3, 987-3,
971-3, 970-3, 839-3,
7295-3, 4586C-3, 6676-3, 6675-3

JoAnn St Clair
37644 184th St
Tulare, SD 57476

Dear Ms. St Clair:

The South Dakota Water Rights Program is in receipt of the "Notice of Transfer of Ownership" form and the required fees you submitted for Water Right Nos. 4158-3, 1725-3, 987-3, 971-3, 970-3, 839-3, 7295-3, 4586C-3, 6676-3, and 6675-3. Enclosed is a receipt of payment for your records.

Water Right Nos. 4158-3, 1725-3, 987-3, 971-3, 970-3, 839-3, 7295-3, 4586C-3, 6676-3, and 6675-3 previously held by William F St Clair and St Clair Ranch are now listed under yourself. I have also updated your contact information in our system.

As a reminder, so long as you use the water beneficially, as stated in the Water Rights (copies enclosed), State Water Laws provide that you have a continuing right to use the water. Should the water not be put to beneficial use for a period longer than 3 consecutive years, without legal excuse, the Water Rights will be subject to cancellation.

If you have any questions, please contact me.

Sincerely,

Amanda Dewell
Permitting Administrator
Water Rights Program
605 773-3352
Amanda.Dewell@state.sd.us

NOTE: The validity of Water Right Nos. 4158-3, 1725-3, 987-3, 971-3, 970-3, 839-3, 7295-3, 4586C-3, 6676-3, and 6675-3 have not been determined by this transfer action. Only the Water Management Board has the authority to determine if a water permit/right is valid.

enclosures